


PROPOSED ROOF DECK & OPENINGS REPLACEMENT

414 BEACON STREET / 412 BACK STREET, BOSTON, MASSACHUSETTS

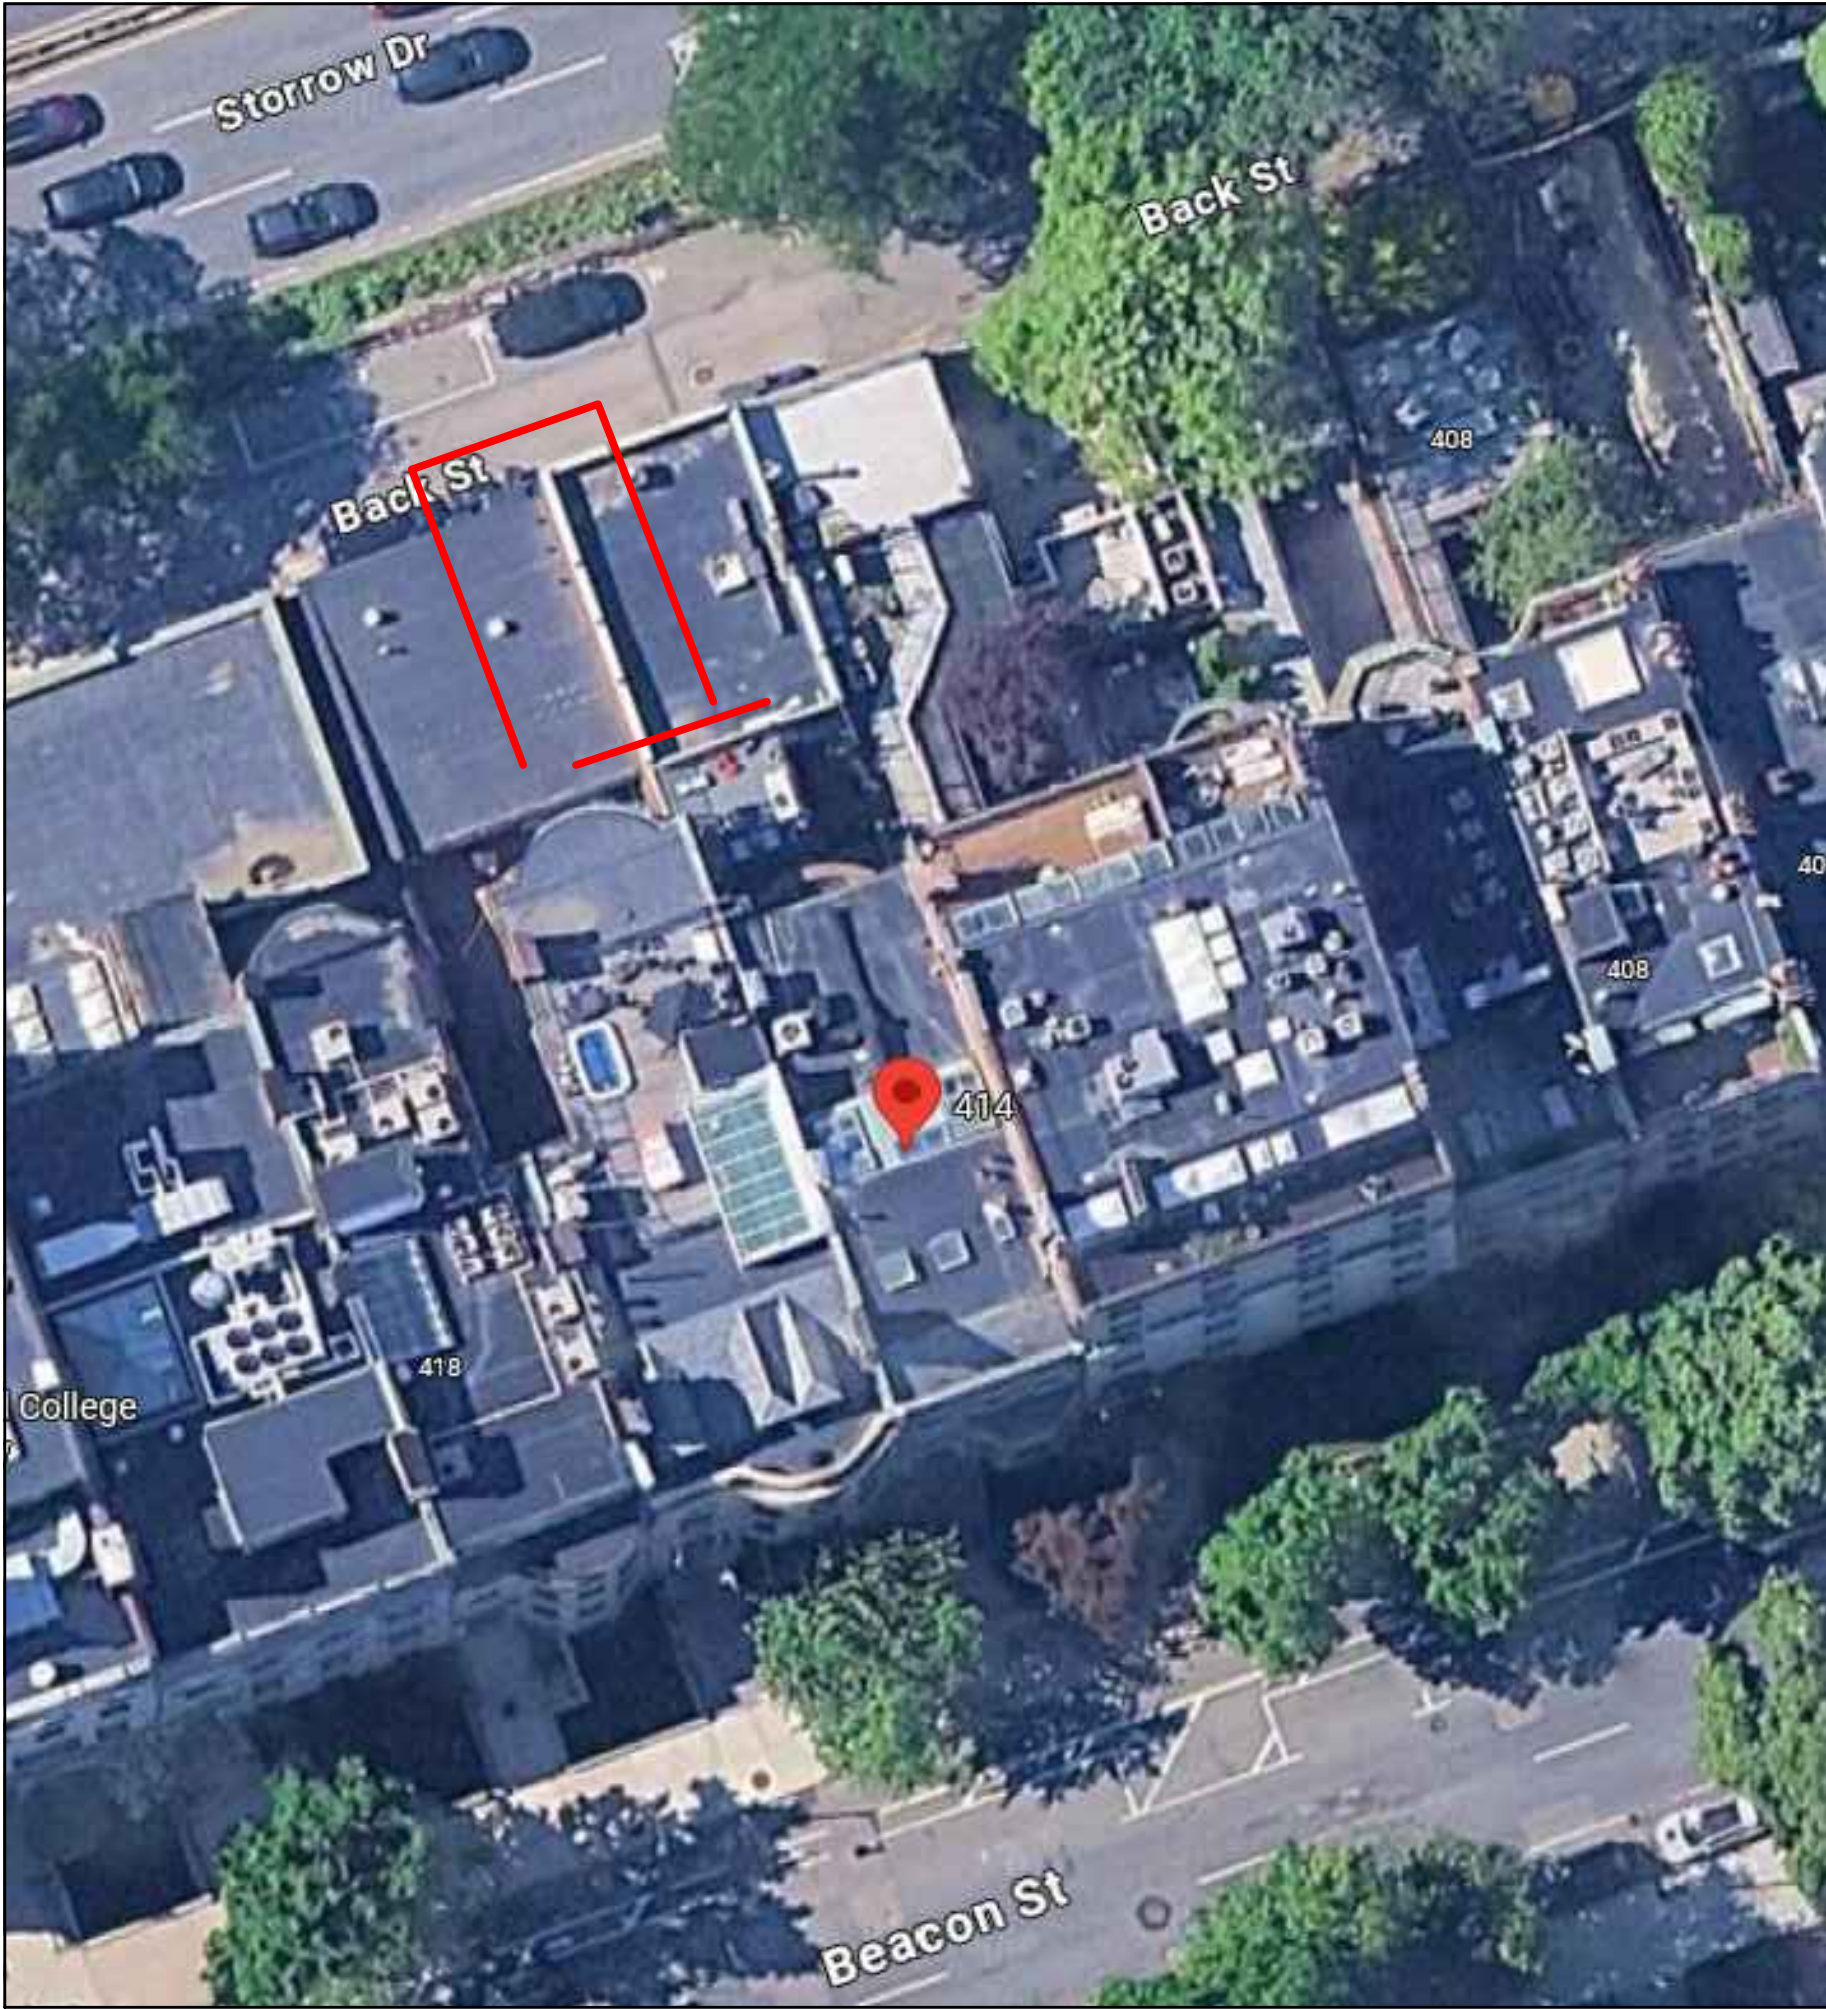

Location

PROPOSED ROOF DECK
& OPENINGS REPLACEMENT
414 BEACON STREET
BOSTON ,MA 02115

Choo
& Company, Inc.

One Billings Road Quincy, MA 02171
617-786-7727 fax 617-786-7715

No.	Description	Date

Project No:

2026060

Scale:

AS NOTED

Date:

09-10-2026

Drawn By:




MA/ DF

Drawing Name

COVER SHEET

Sheet No.

A-0

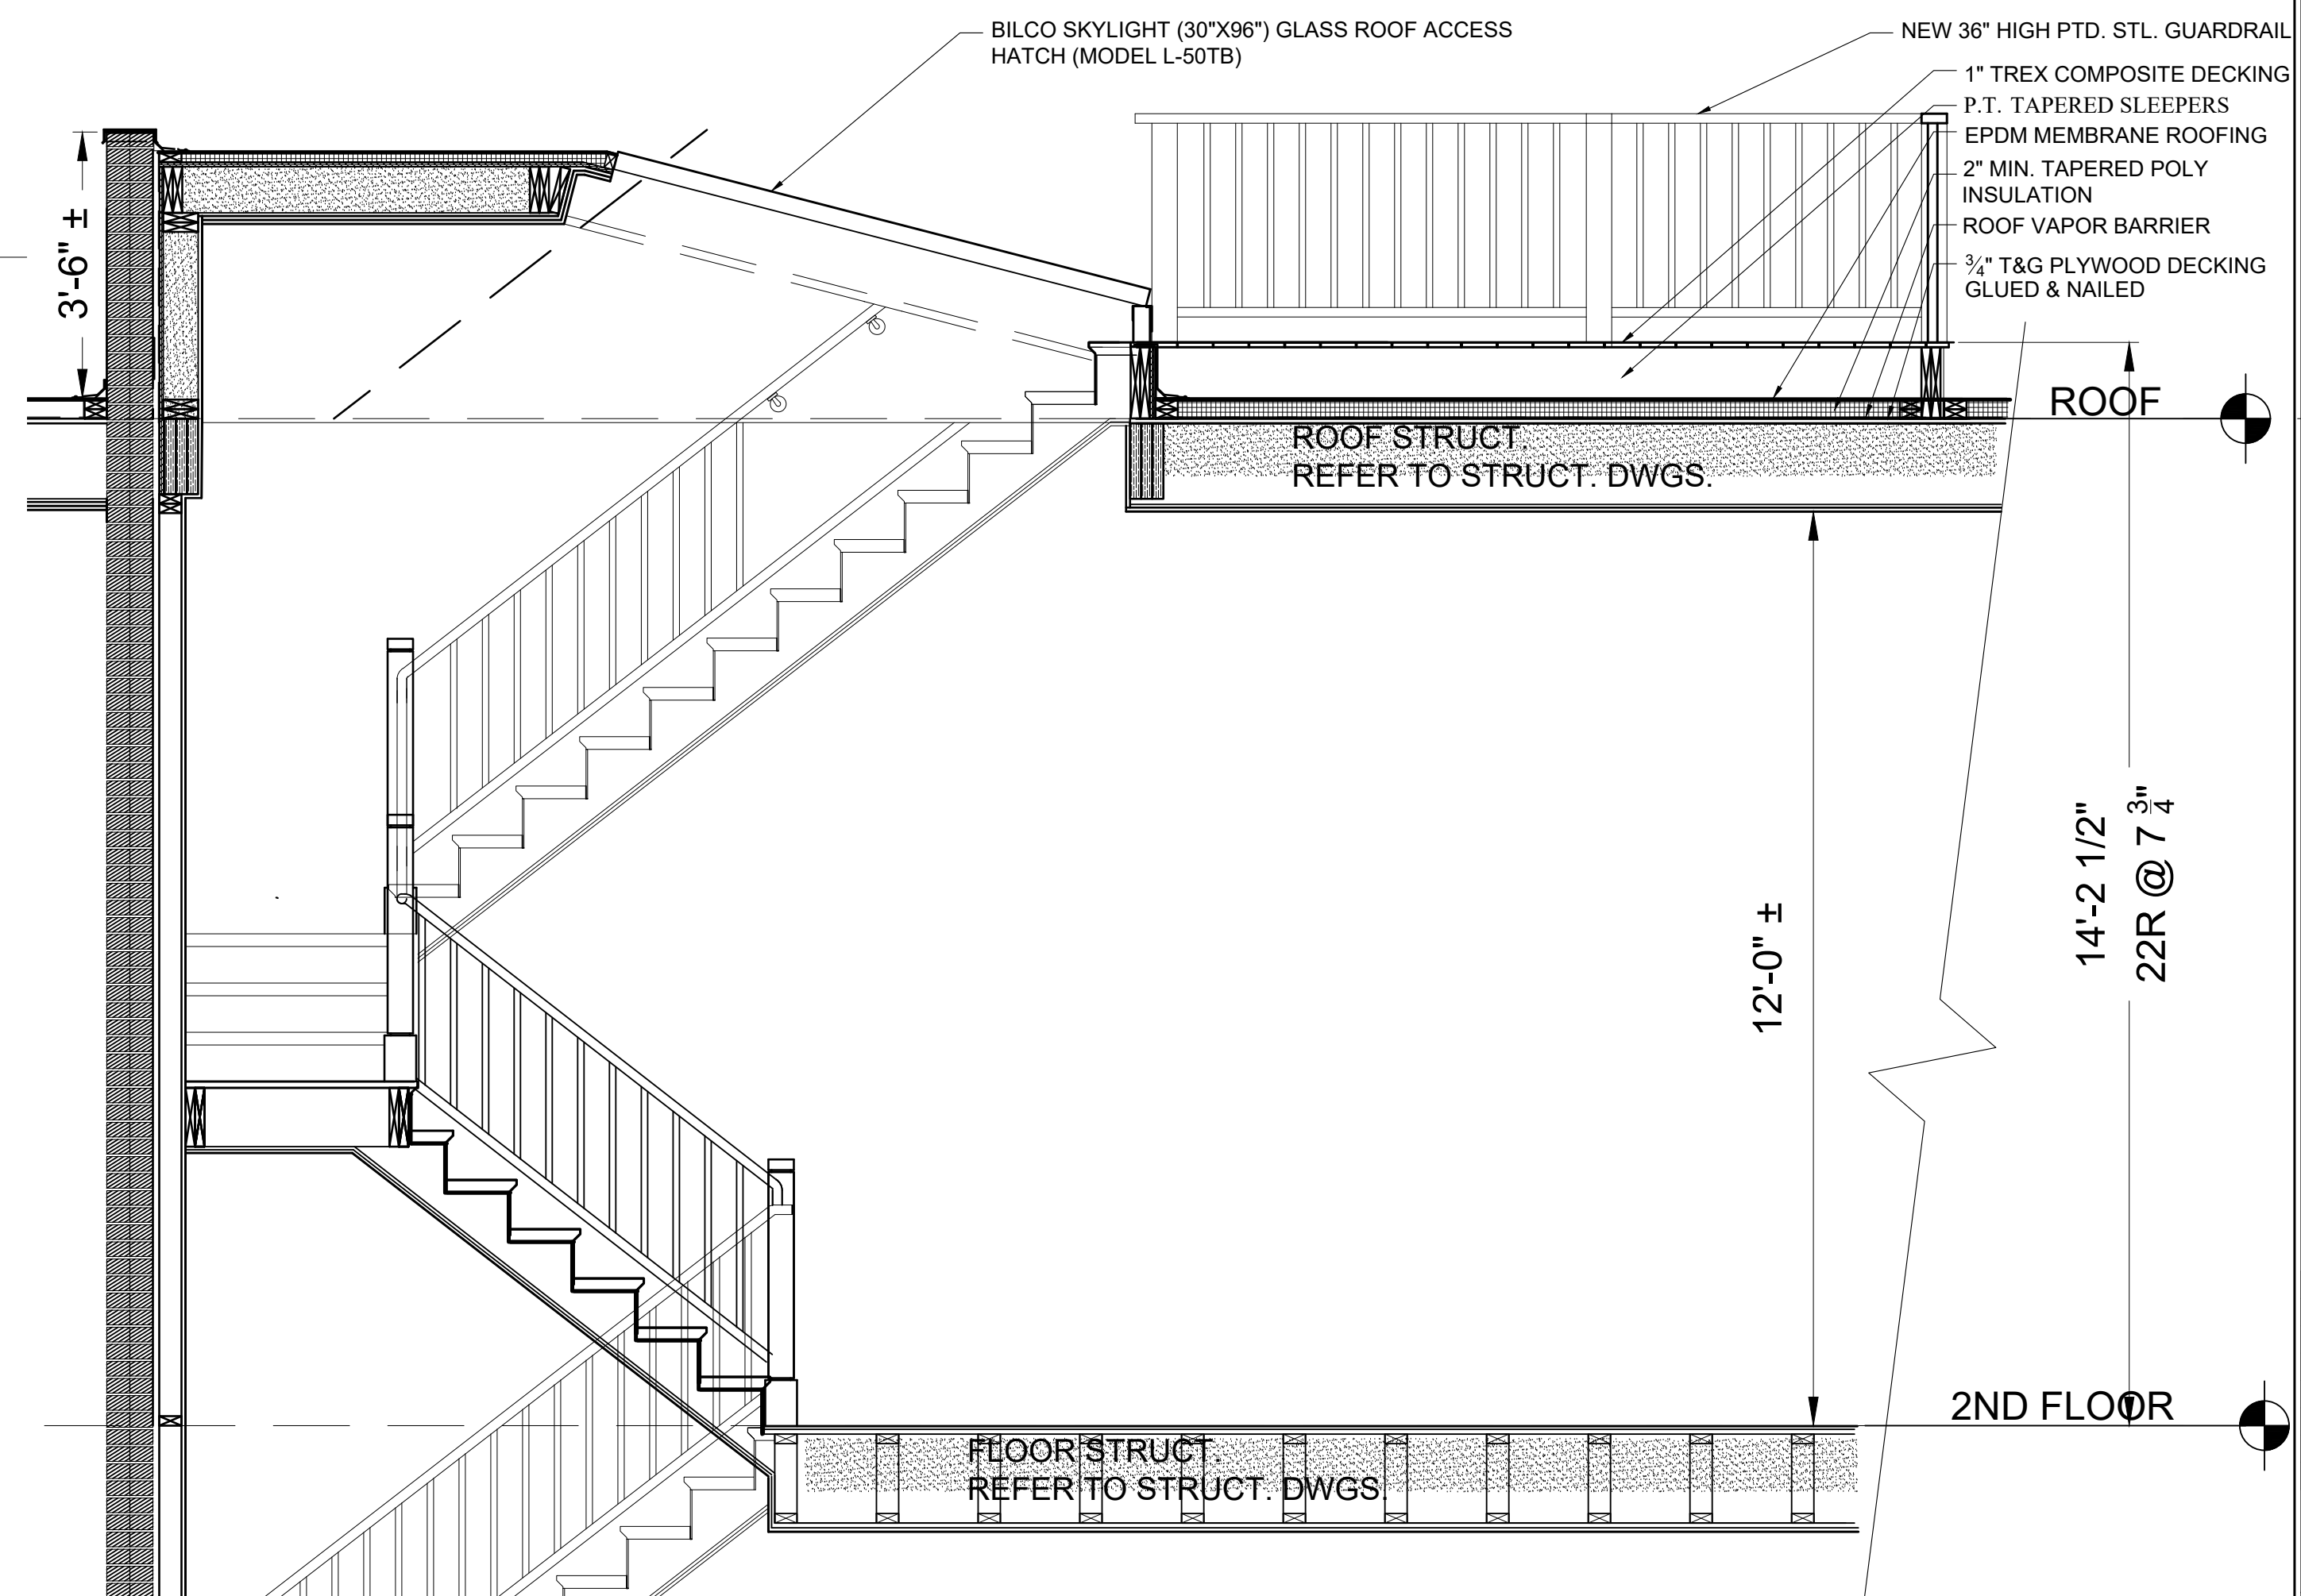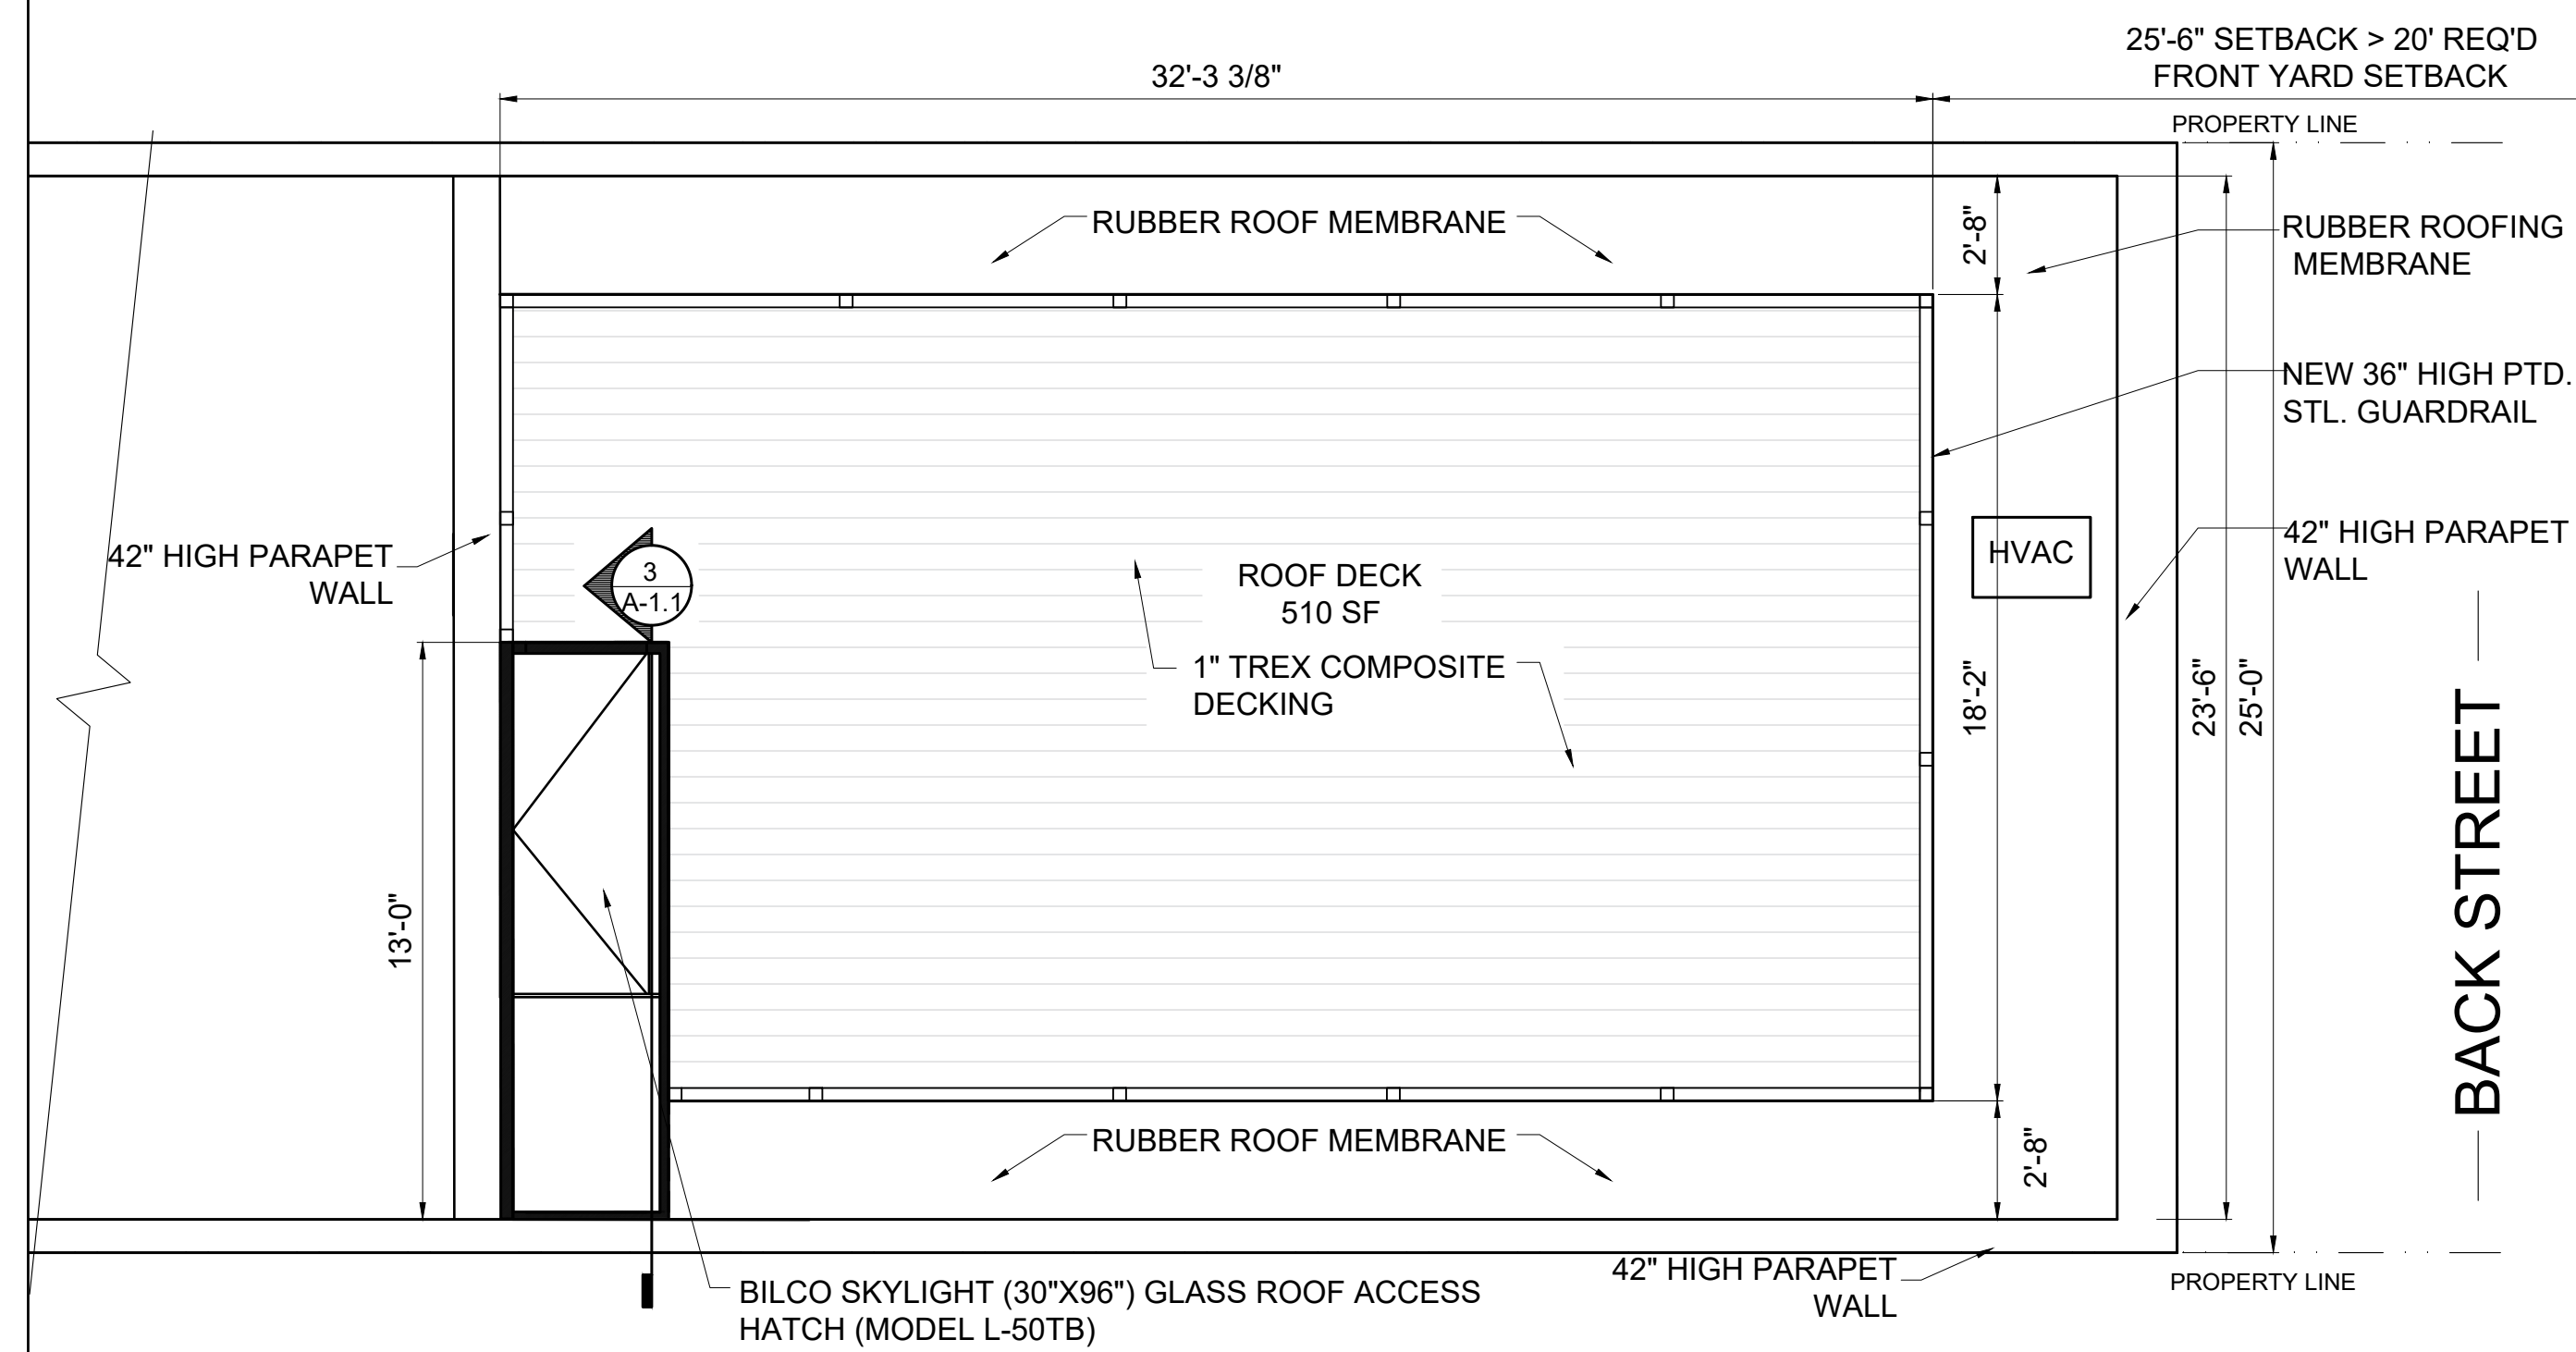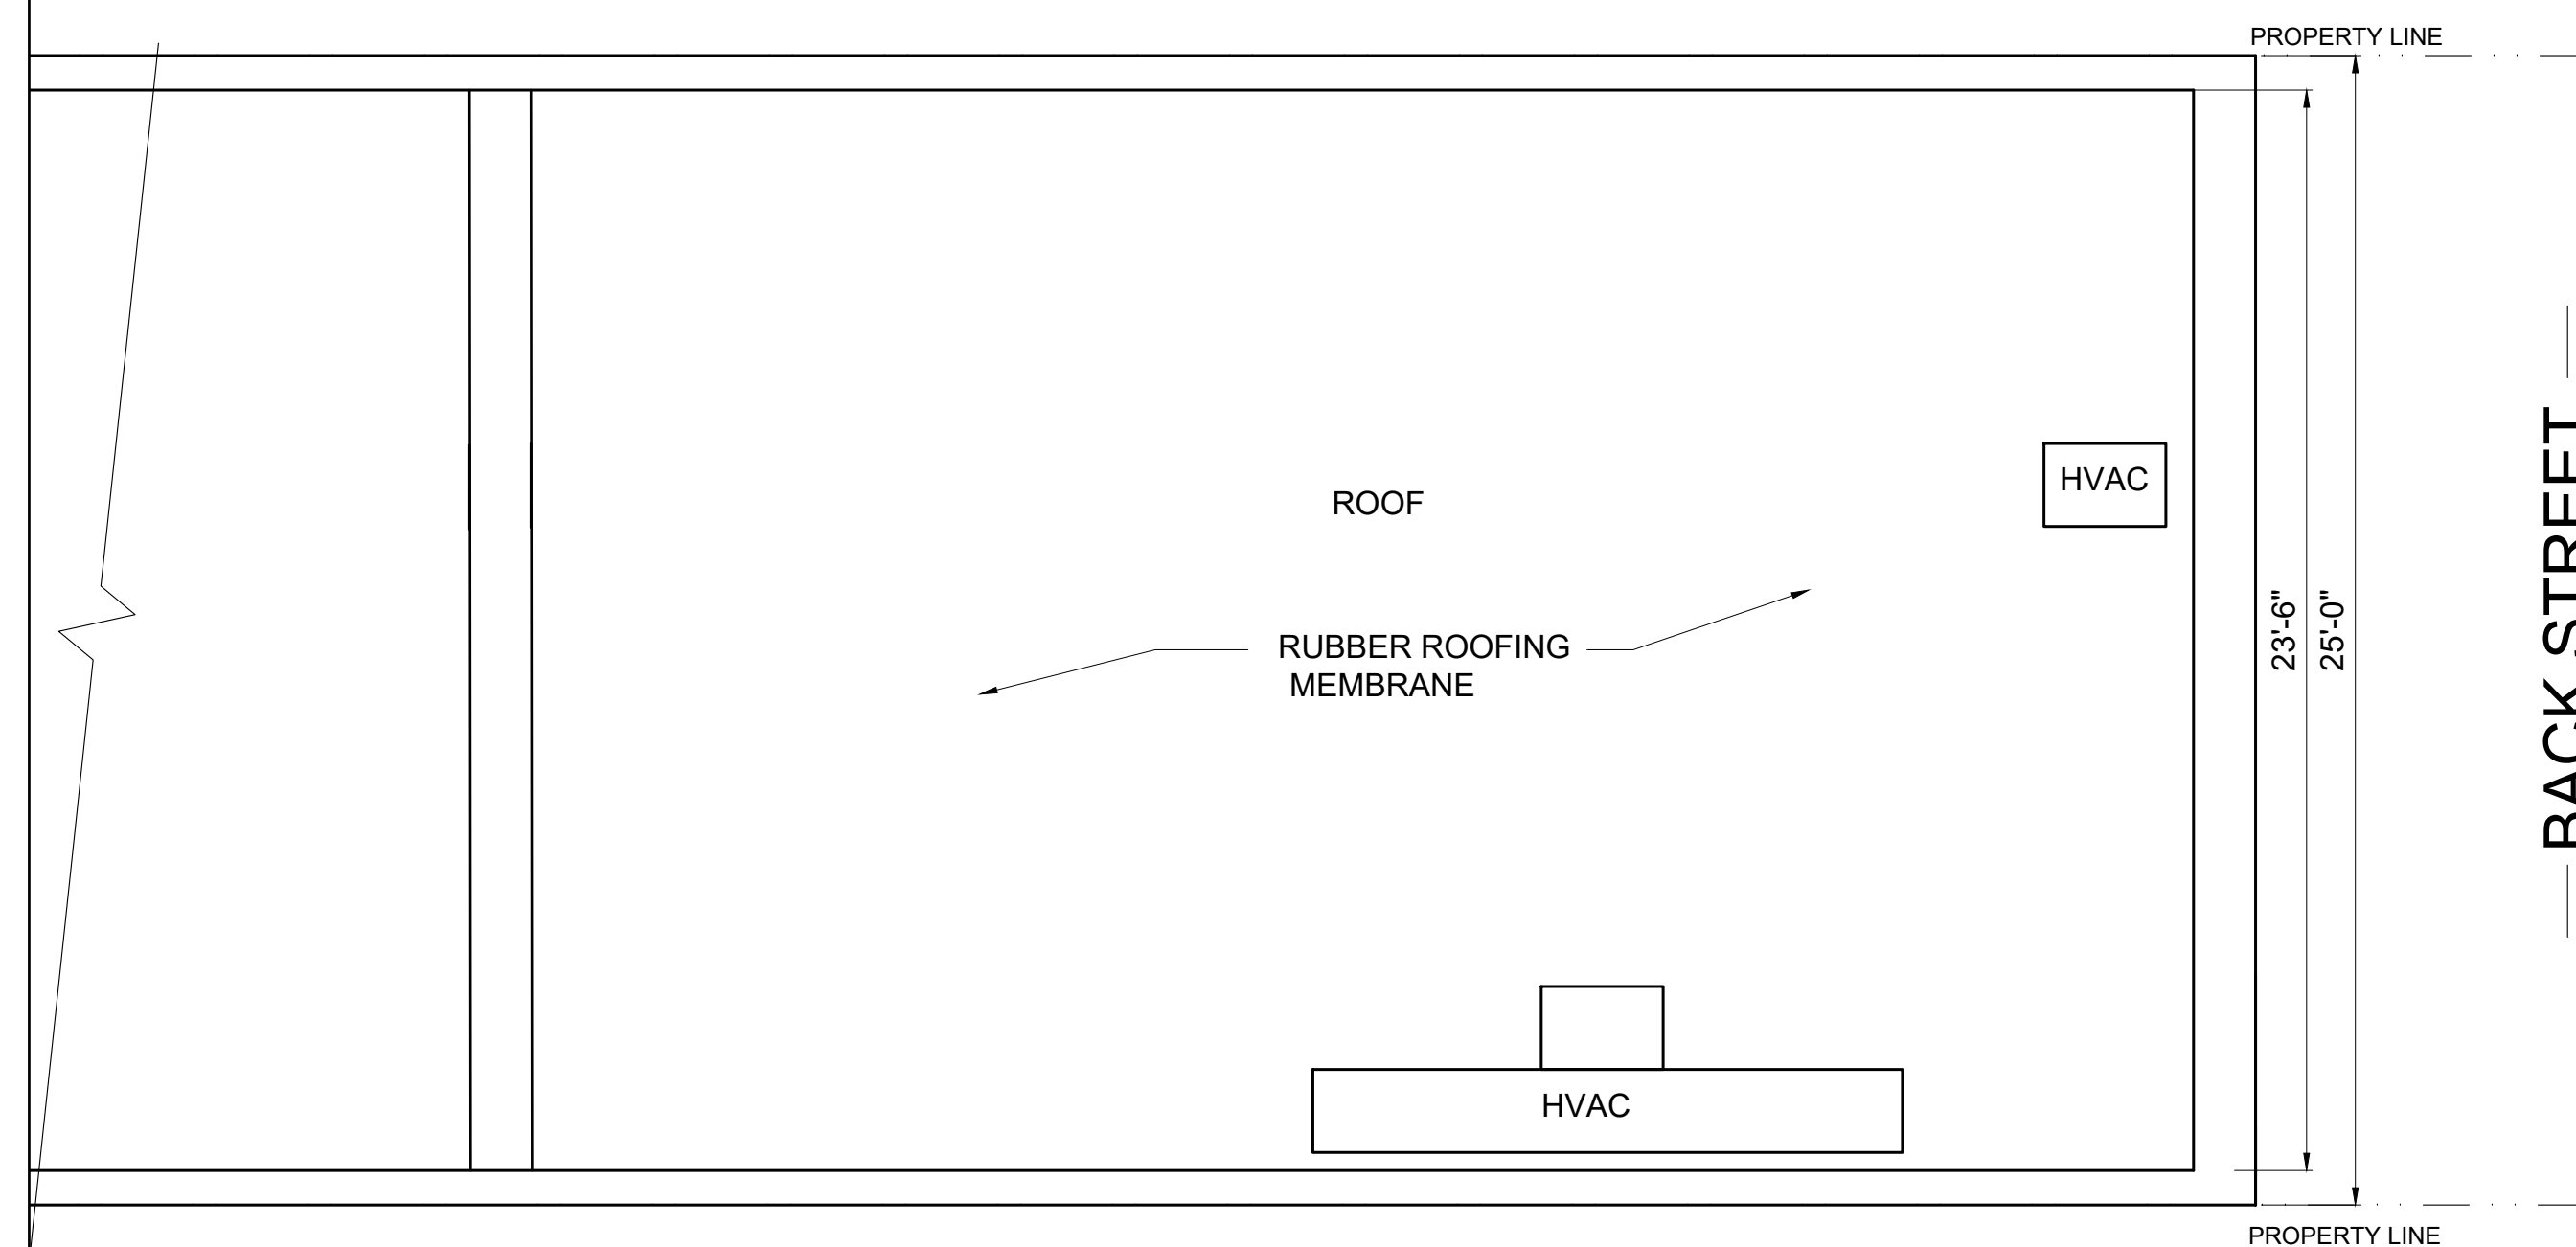[illegible]

Project No: 2026060
Scale: AS NOTED
Date: 09-10-2026
Drawn By: MA/ DF

Drawing Name

PROPOSED
ROOF PLAN
SECTION &
ELEVATION

Sheet No.



A-1.1

Location


PROPOSED ROOF DECK
& OPENINGS REPLACEMENT
414 BEACON STREET
BOSTON ,MA 02115

**Choo
& Company, Inc.**

One Billings Road Quincy, MA 02171
617-786-7727 fax 617-786-7715

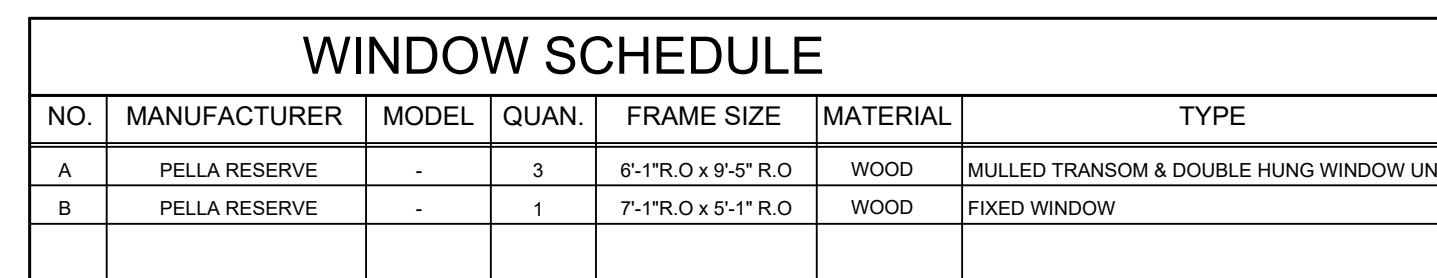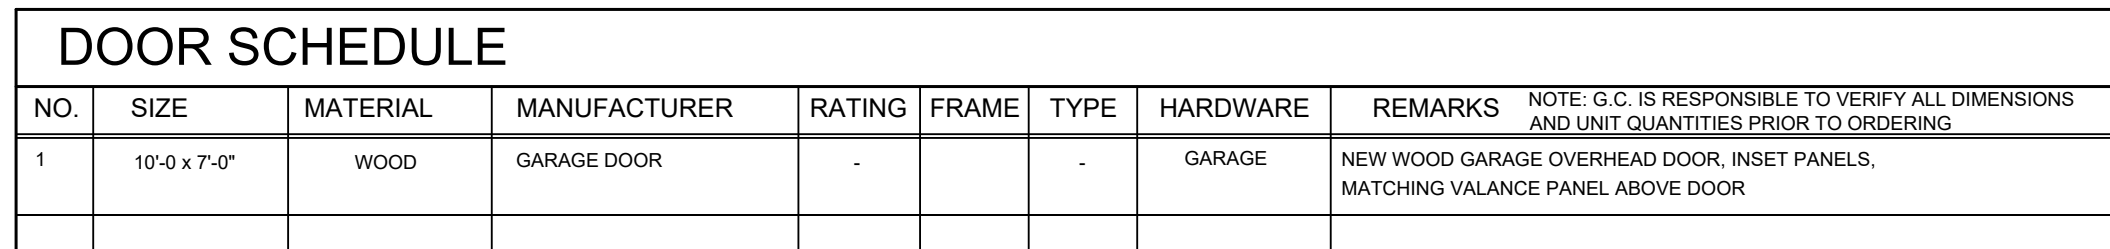

PROPOSED ROOF DECK
& OPENINGS REPLACEMENT
414 BEACON STREET
BOSTON ,MA 02115

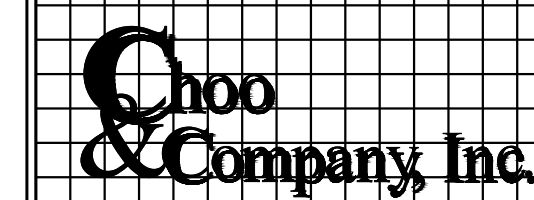

One Billings Road Quincy, MA 02171
617-786-7727 fax 617-786-7715

[illegible]

Project No: 2026060
Scale: AS NOTED
Date: 09-10-2026
Drawn By: MA/ DF

Drawing Name

PROPOSED
REAR ELEVATION
& DOOR/WINDOW
SCHEDULES

Sheet No.

A-2.1