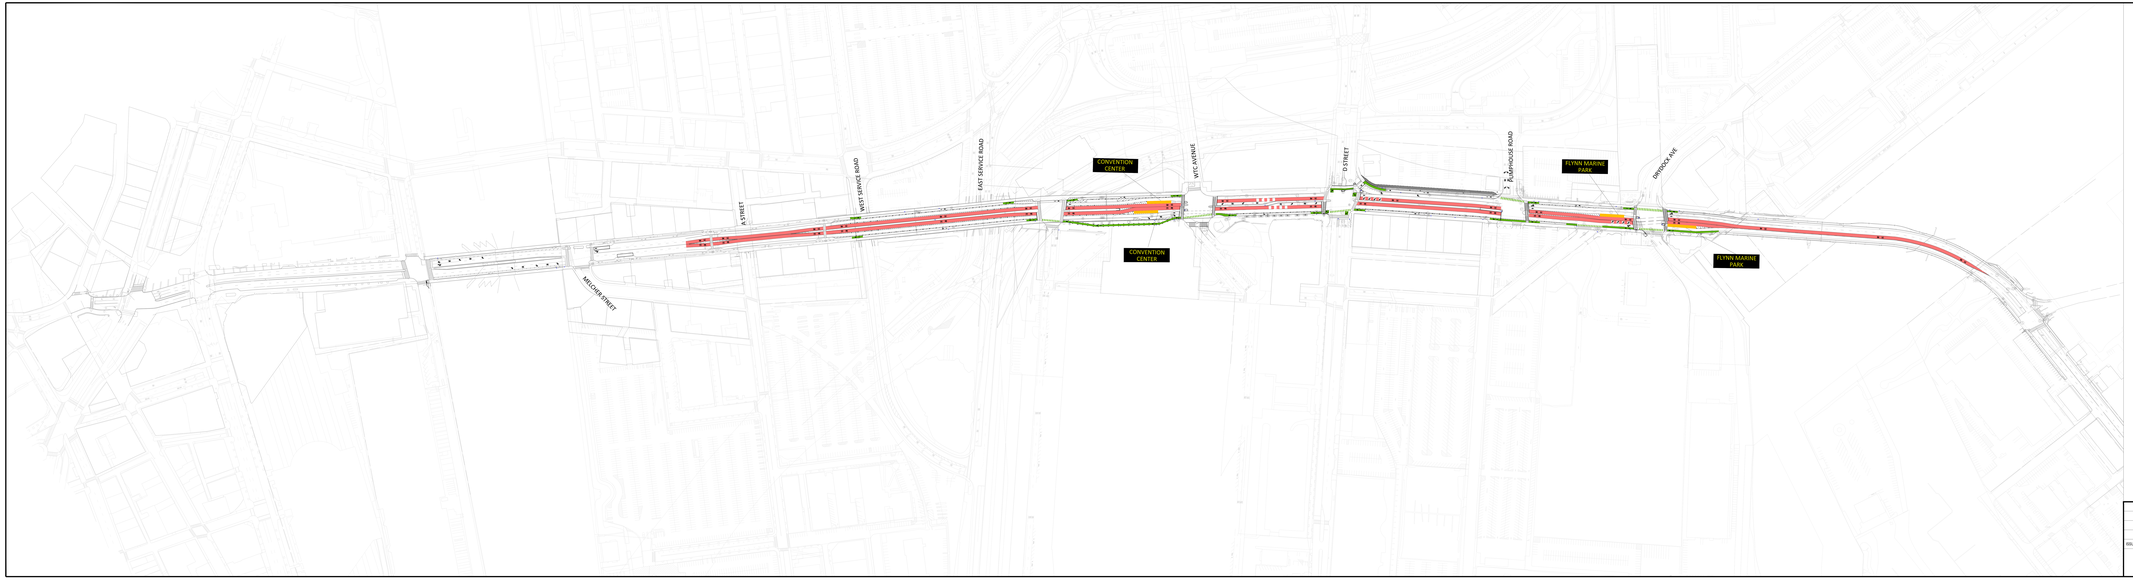

LEGEND:

- 11' - 12' BUS LANE
- 10' TEMPORARY BUS STOP
- 5' - 8' CYCLE LANE

MASSACHUSETTS BAY TRANSPORTATION AUTHORITY

SUMMER ST. BUS LANE IMPROVEMENTS
MBTA CONTRACT NO. XXXXXX

SUMMER STREET MEDIAN BUS LANE

ISSUE	DATE	DESCRIPTION	BY	CHK	APP

WSP USA Inc.
75 ARLINGTON ST
BOSTON, MA 02116
TEL: 617-426-7300

APPROVED BY:

MASSACHUSETTS BAY TRANSPORTATION AUTHORITY

APPROVED BY:

PROJECT MANAGER		DATE			
VERT. SCALE:	NA	DESIGN BY:	DRAWN BY:	CHKD BY:	
HORZ. SCALE:	NA	CS	CS	KM	
DATE:	05/12/2020				

PROJECT MANAGER	DATE
PLAN NO.	ISSUE
SHEET:	