LEGEND

- REMOVED OR RELOCATED BUS STOP
- PROPOSED BUS STOP
- EXISTING BUS STOP
- SIGNALIZED INTERSECTION

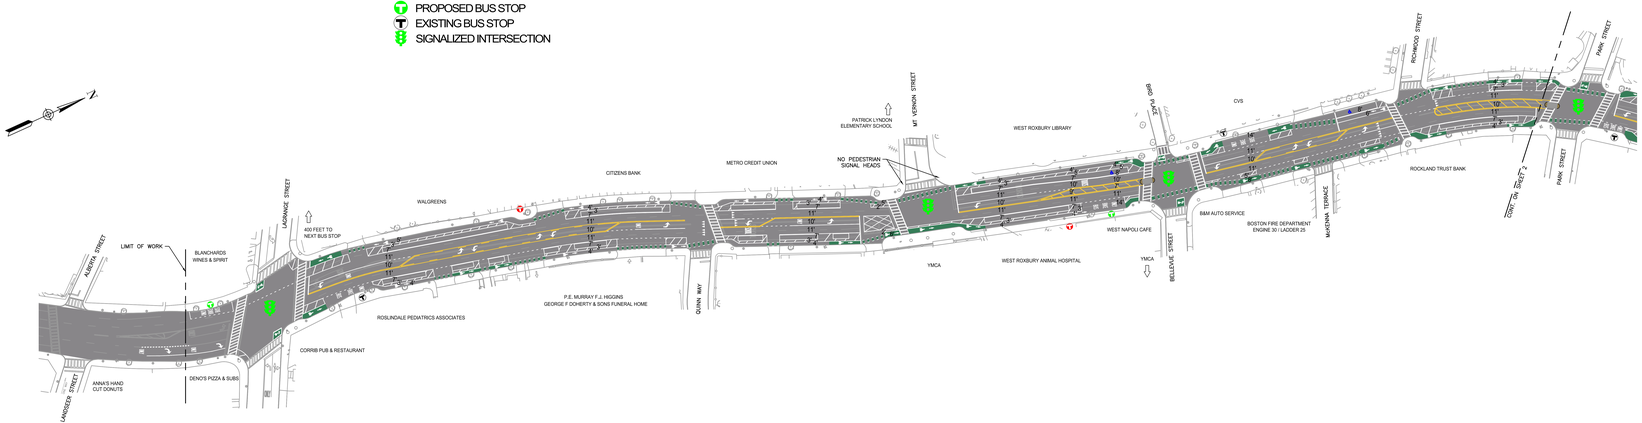

0 20 40 80 160 FEET
1" = 40'-0"

Vision Zero City of Boston

TOOLE DESIGN

2 OLIVER STREET
SUITE 305
BOSTON, MA 02109

NOT FOR CONSTRUCTION

BTD BOSTON TRANSPORTATION DEPARTMENT

DESIGNED BY S.ADHIKARI
DRAWN BY C.BACH
CHECKED BY T.DENNERLEIN
APPROVED BY J.DEGRAY

CITY OF BOSTON TRANSPORTATION DEPARTMENT
ENGINEERING DIVISION
VISION ZERO

PAVEMENT MARKING AND SIGNAGE CENTRE STREET CONCEPT PLAN

WEST ROXBURY

AREA: 2
DISTRICT: 6

DATE: 8/25/2023
DRAWING NO. PM-001
SHEET 1 OF 2

DRAWING PREPARED BY TOOLE DESIGN

LEGEND

- REMOVED OR RELOCATED BUS STOP
- PROPOSED BUS STOP
- EXISTING BUS STOP
- SIGNALIZED INTERSECTION

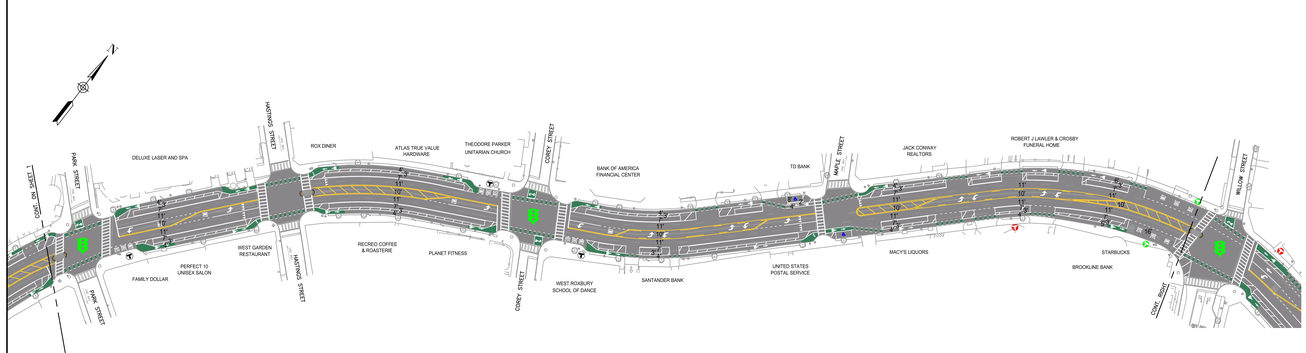

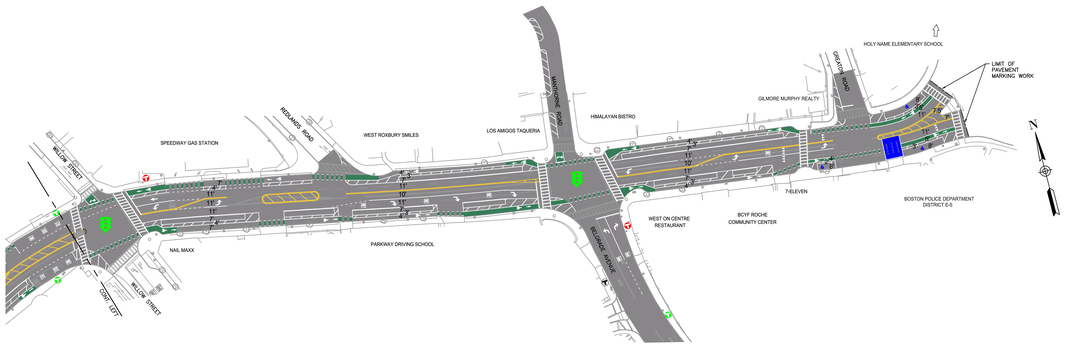

0 20 40 80 160 FEET
1" = 40'-0"

Vision Zero City of Boston

TOOLE DESIGN
2 OLIVER STREET
SUITE 305
BOSTON, MA 02109

NOT FOR CONSTRUCTION

BTD BOSTON TRANSPORTATION DEPARTMENT

DESIGNED BY S.ADHIKARI
DRAWN BY C.BACH
CHECKED BY T.DENNERLEIN
APPROVED BY J.DEGRAY

CITY OF BOSTON TRANSPORTATION DEPARTMENT
ENGINEERING DIVISION
VISION ZERO

PAVEMENT MARKING AND SIGNAGE CENTRE STREET CONCEPT PLAN

WEST ROXBURY

AREA: 2
DISTRICT: 6

DATE: 8/25/2023
DRAWING NO. PM-002
SHEET 2 OF 2

DRAWING PREPARED BY TOOLE DESIGN