

J CREW  
46  
NEW-  
BURY








A




B

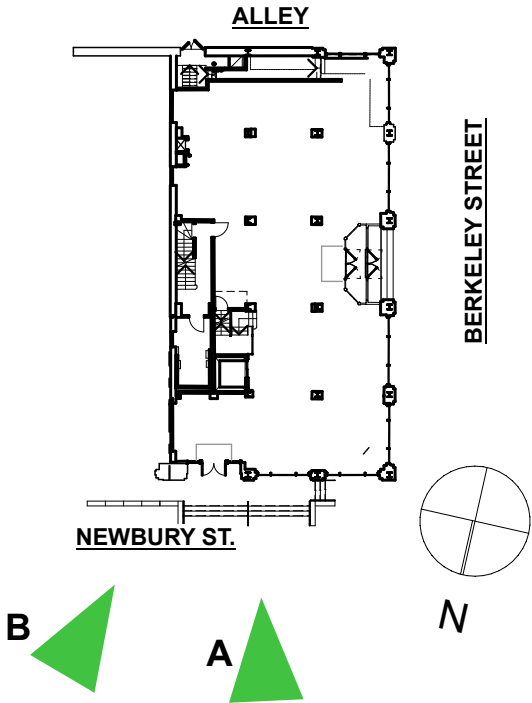

KEY PLAN



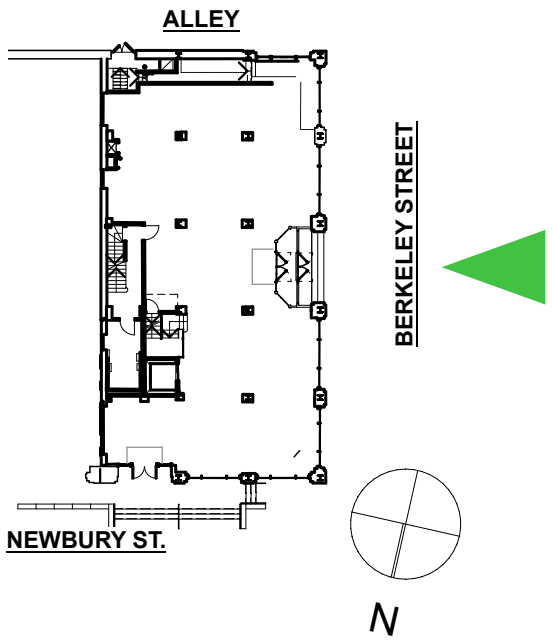

**KEY PLAN**





Cartier



Rolex



Burberry





VALENTINO  
(Across from J.CREW on Newbury)



OMEGA  
(Left of J.CREW on Newbury)



Church of the Covenant  
(Cater-corner from J.CREW)



Restoration Hardware  
(across from J.CREW on Berkeley)




STUDIO OPTICS  
(Right of J.CREW on Berkeley)






Historic Brooks Brothers Store

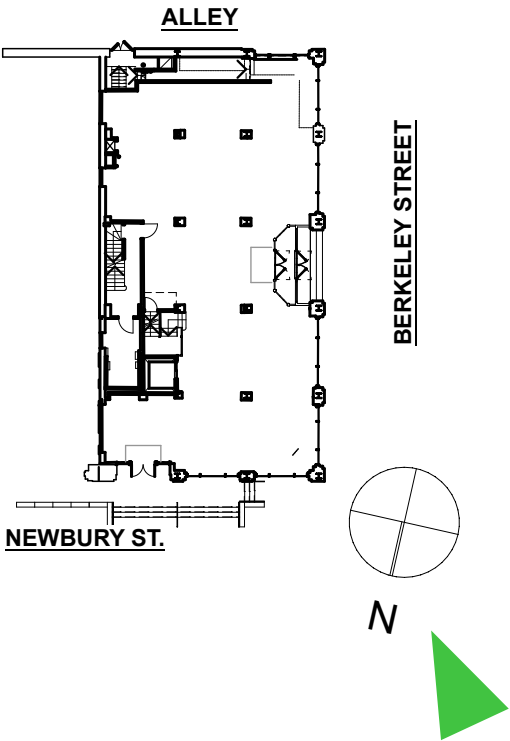


KEY PLAN





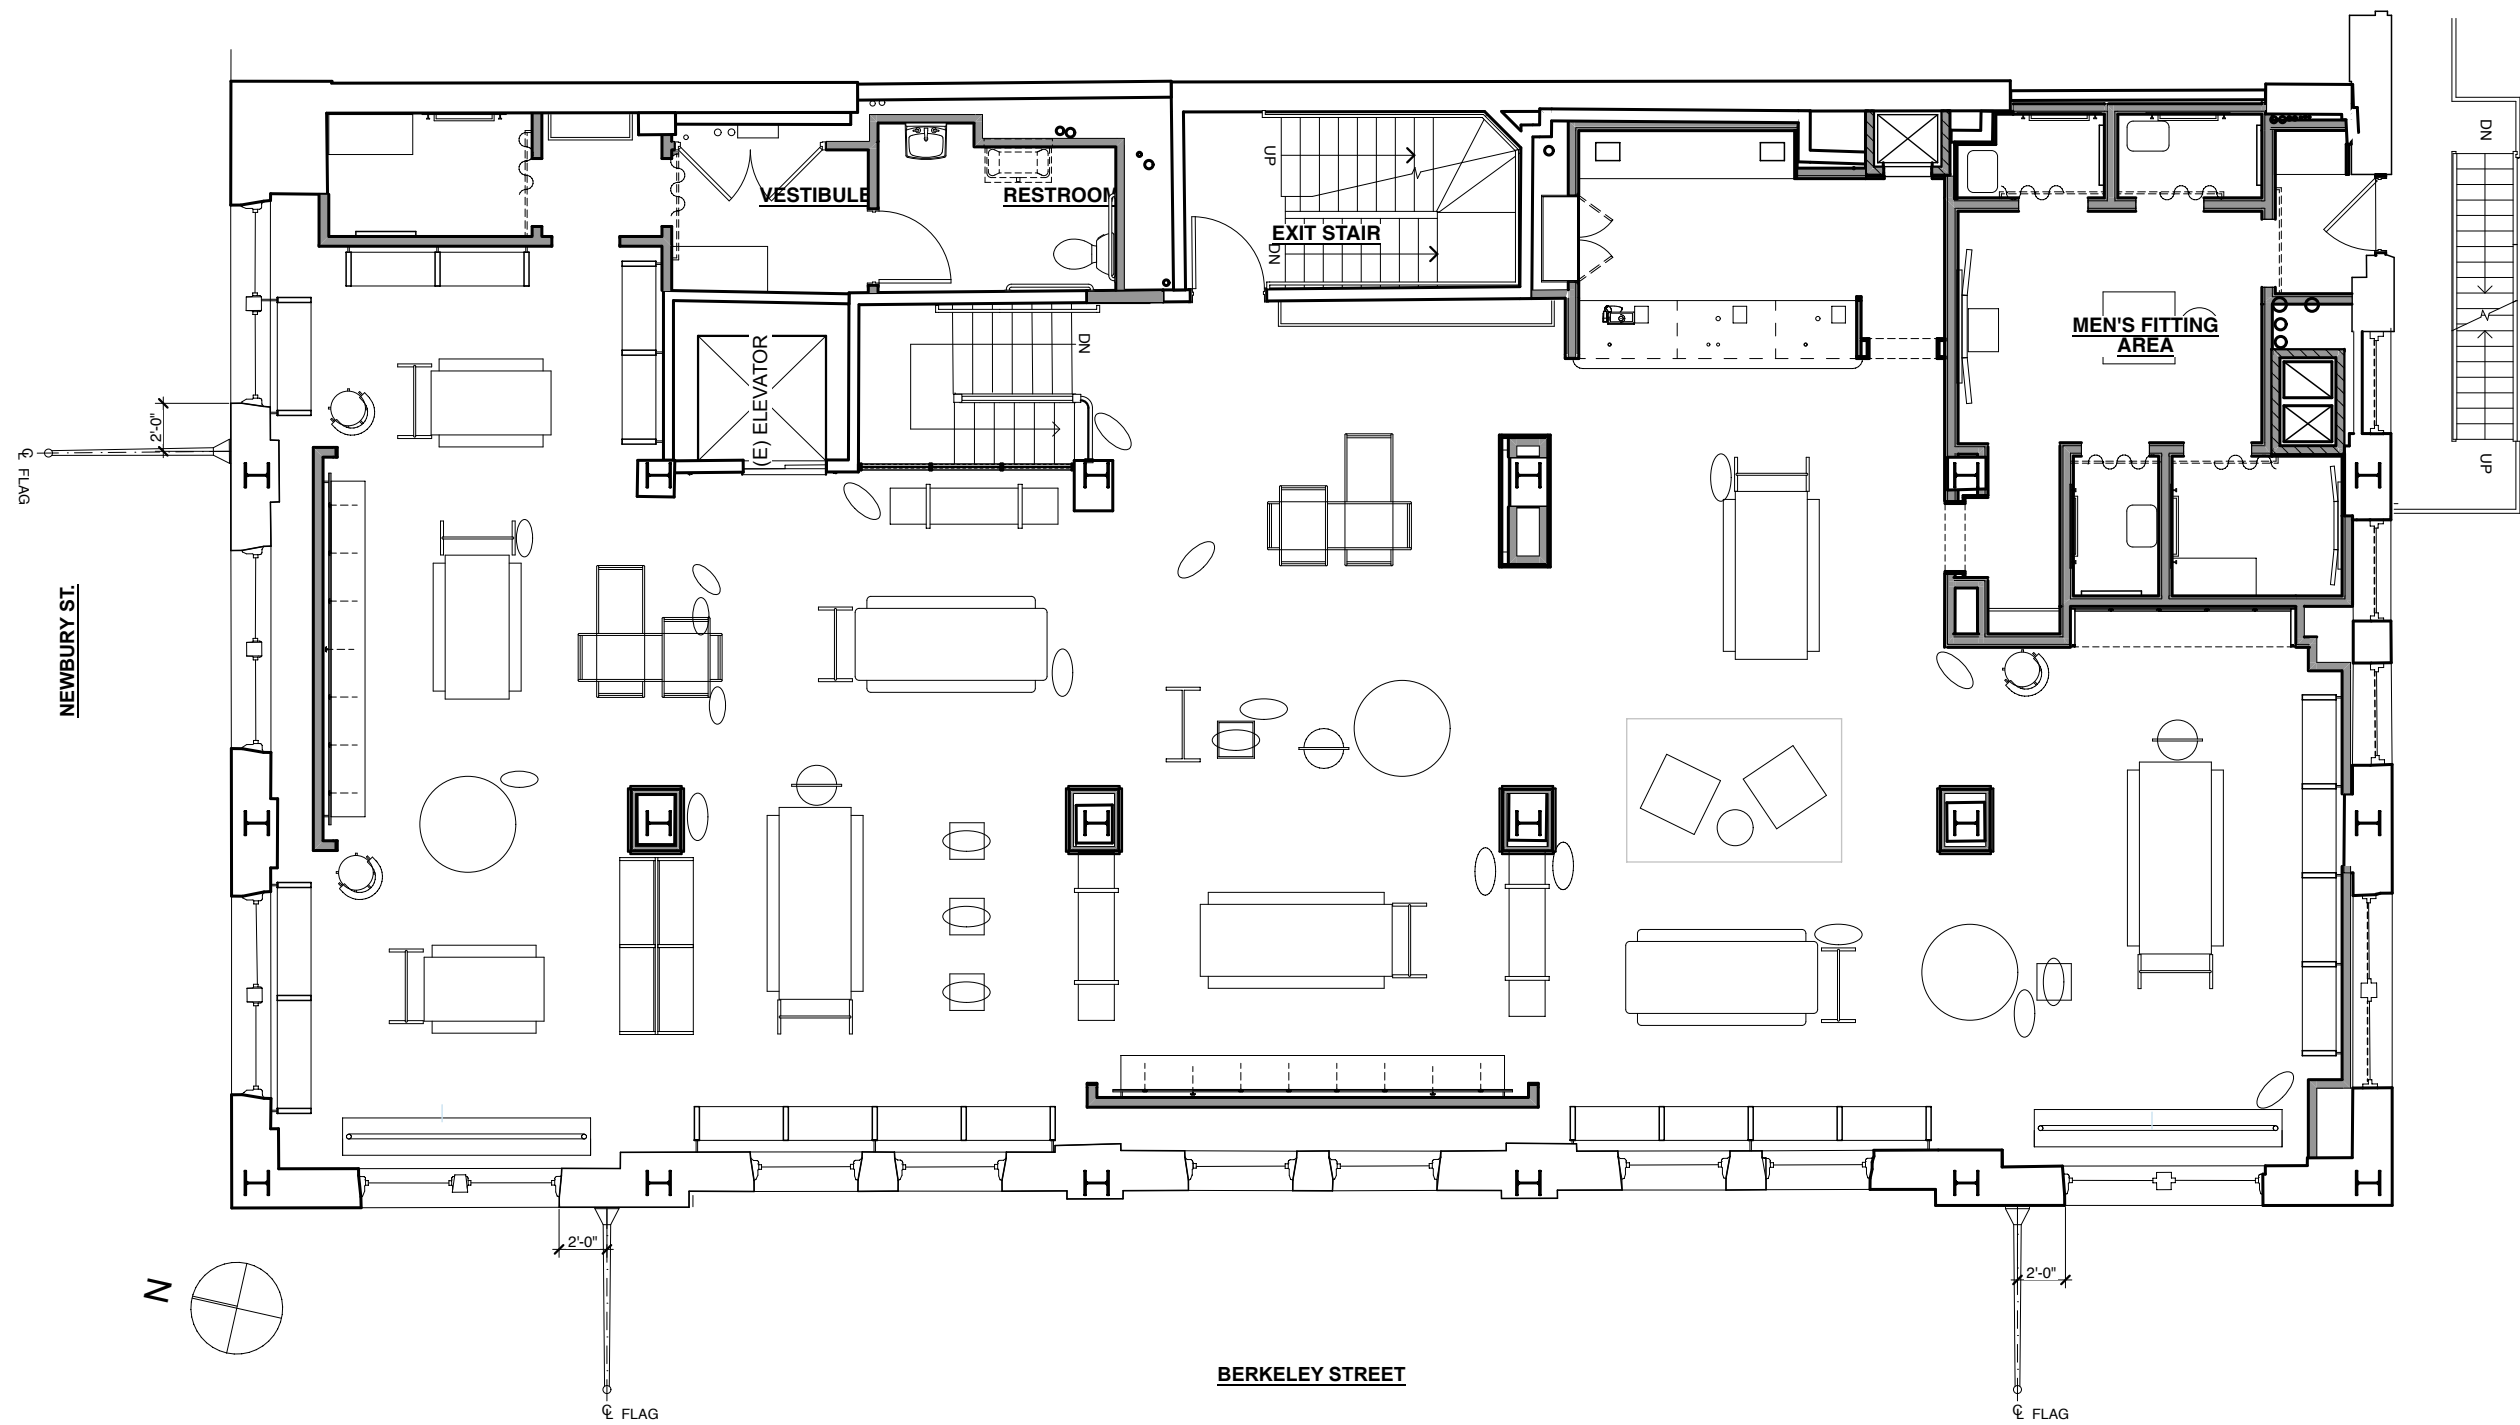




STOREFRONT ELEVATION  
Scale: 1/8" = 1' - 0"

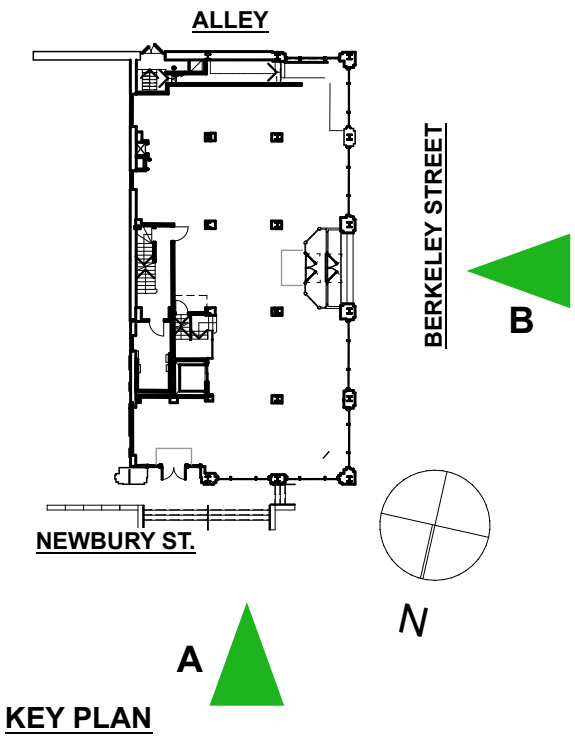



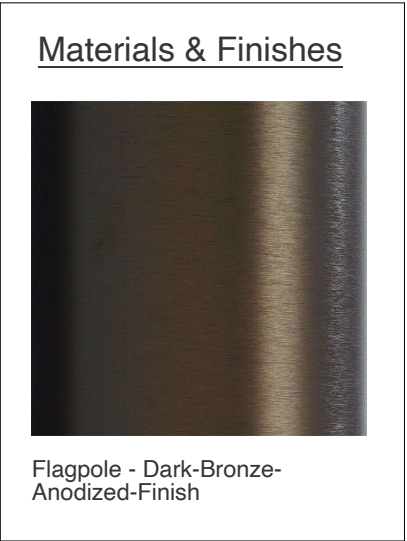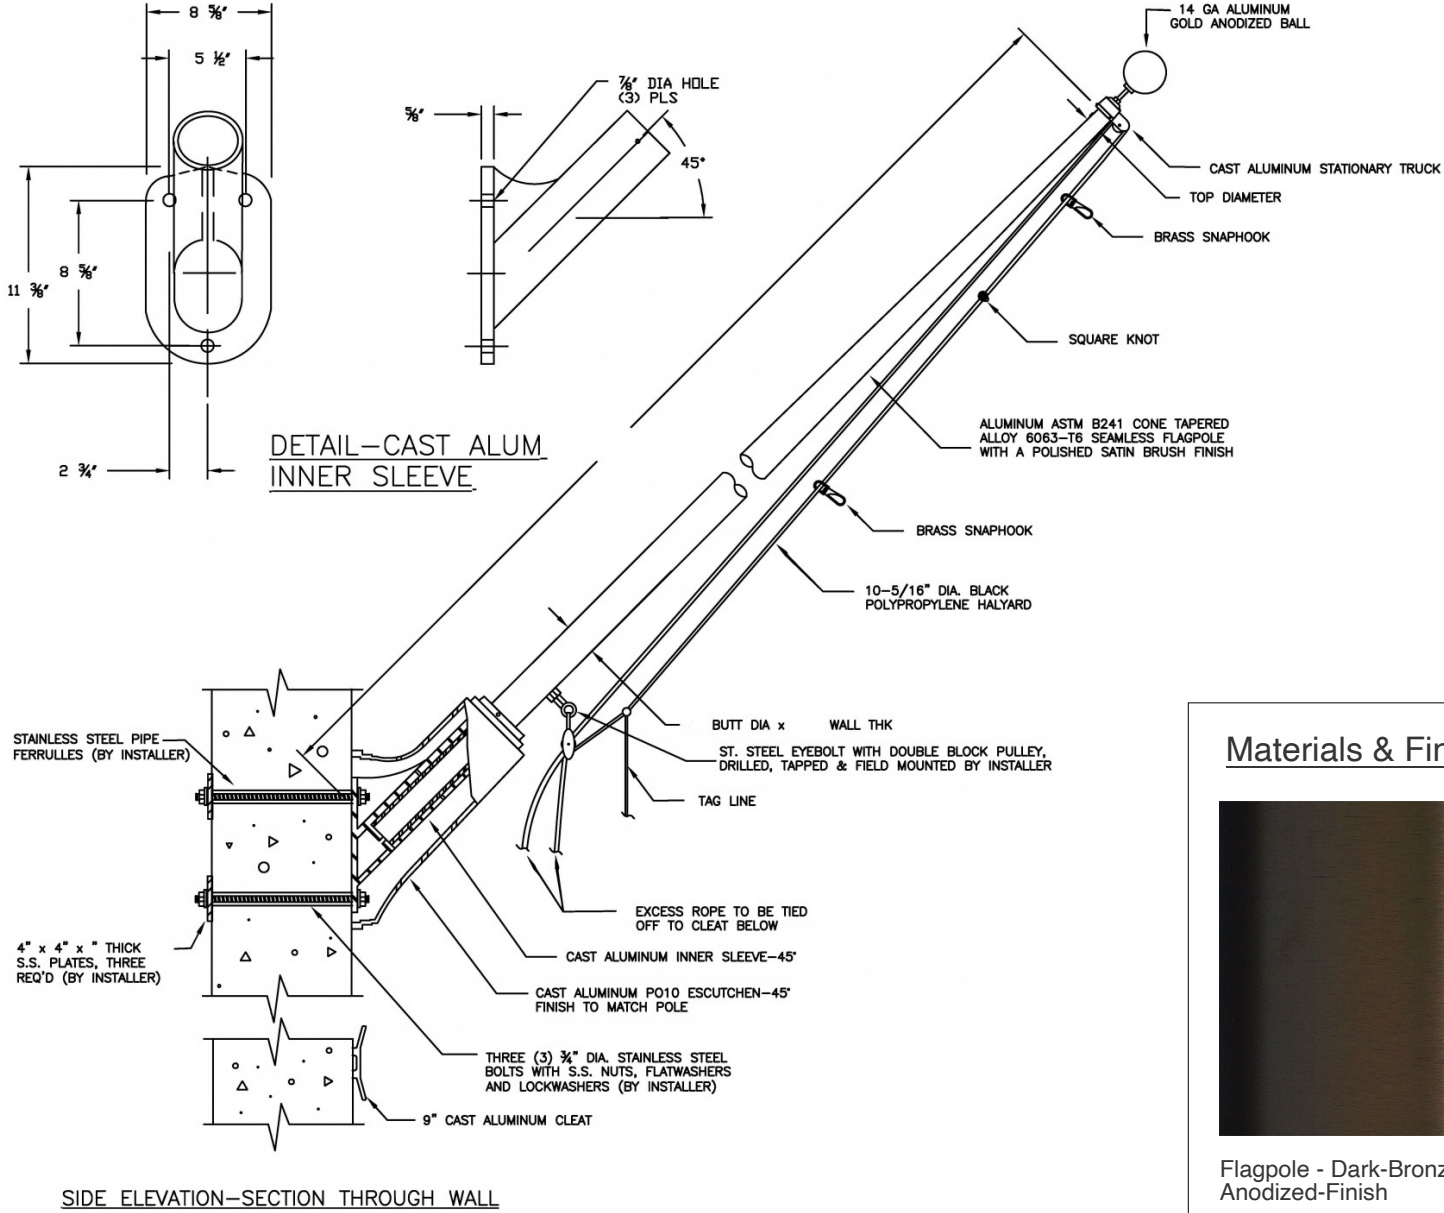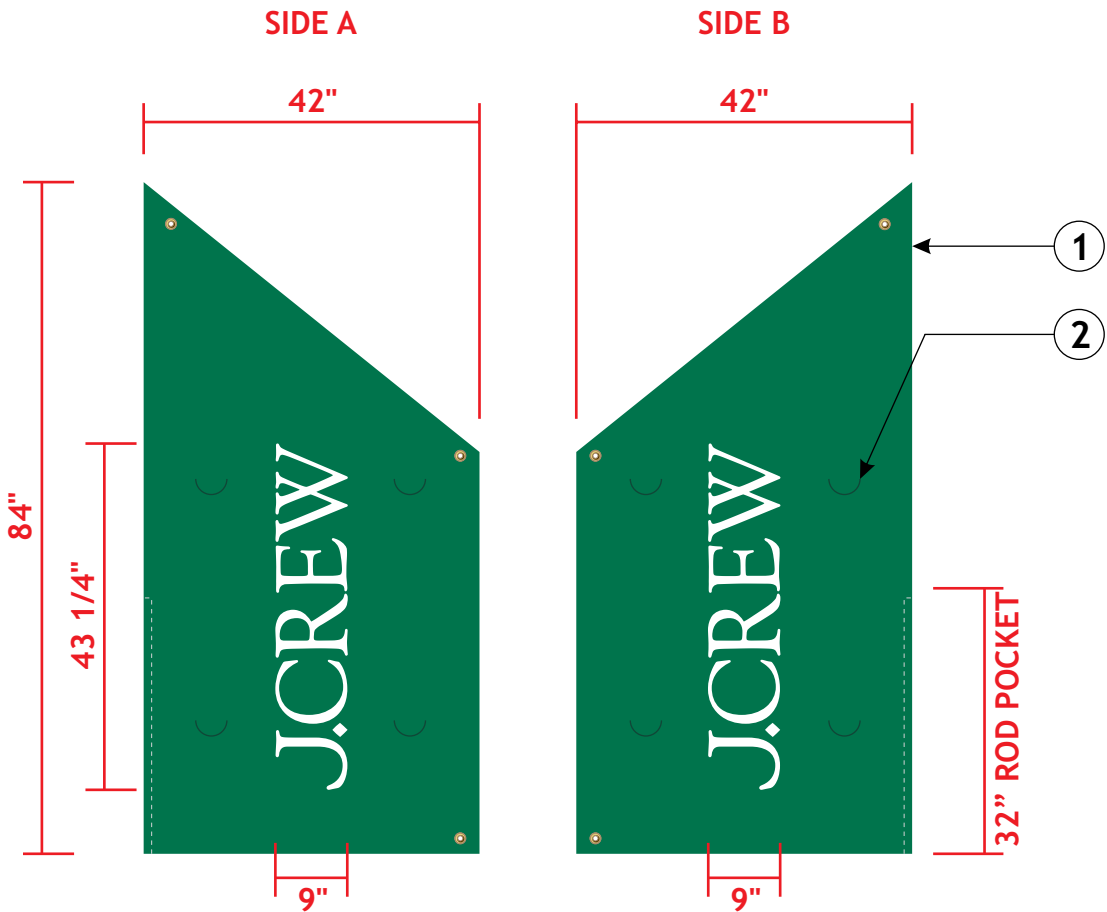

SIGN - DETAILS

- 1 DOUBLE SIDED FLAG SIGN WITH GROMMETS. FLAG MATERIAL TO MATCH “CORE GREEN” PMS 2418U GREEN (R:0 G:116 B:76) WITH WHITE LOGO ON EACH SIDE. WILL HANG FROM WALL MOUNTED FLAG POLE
- 2 WIND SLITS CUT INTO FABRIC
- 3 32” TALL X 1” WIDE POCKET SEWN ON OUTER EDGE OF FLAG, TO ACCEPT NON-TANGLE ROD

PO-30

