
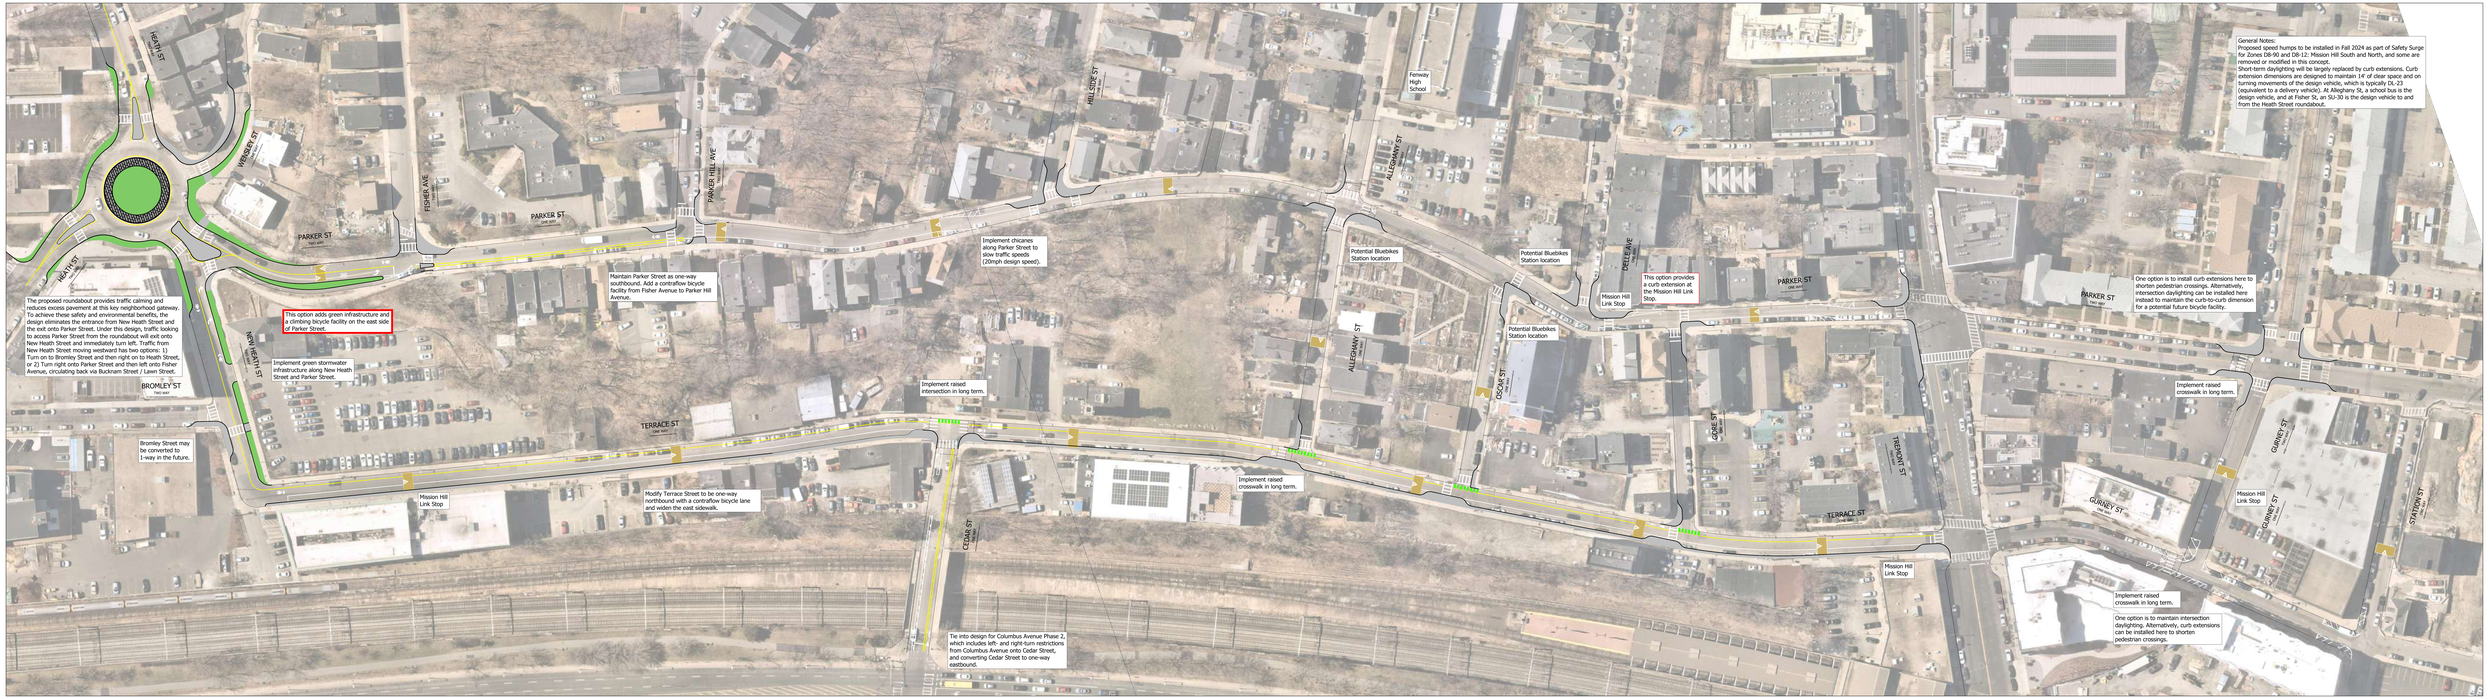


MISSION HILL LONG-TERM IMPROVEMENTS (OPTION 1)

Scale: 1" = 40'

3/19/2025

CONCEPT - NOT FOR CONSTRUCTION

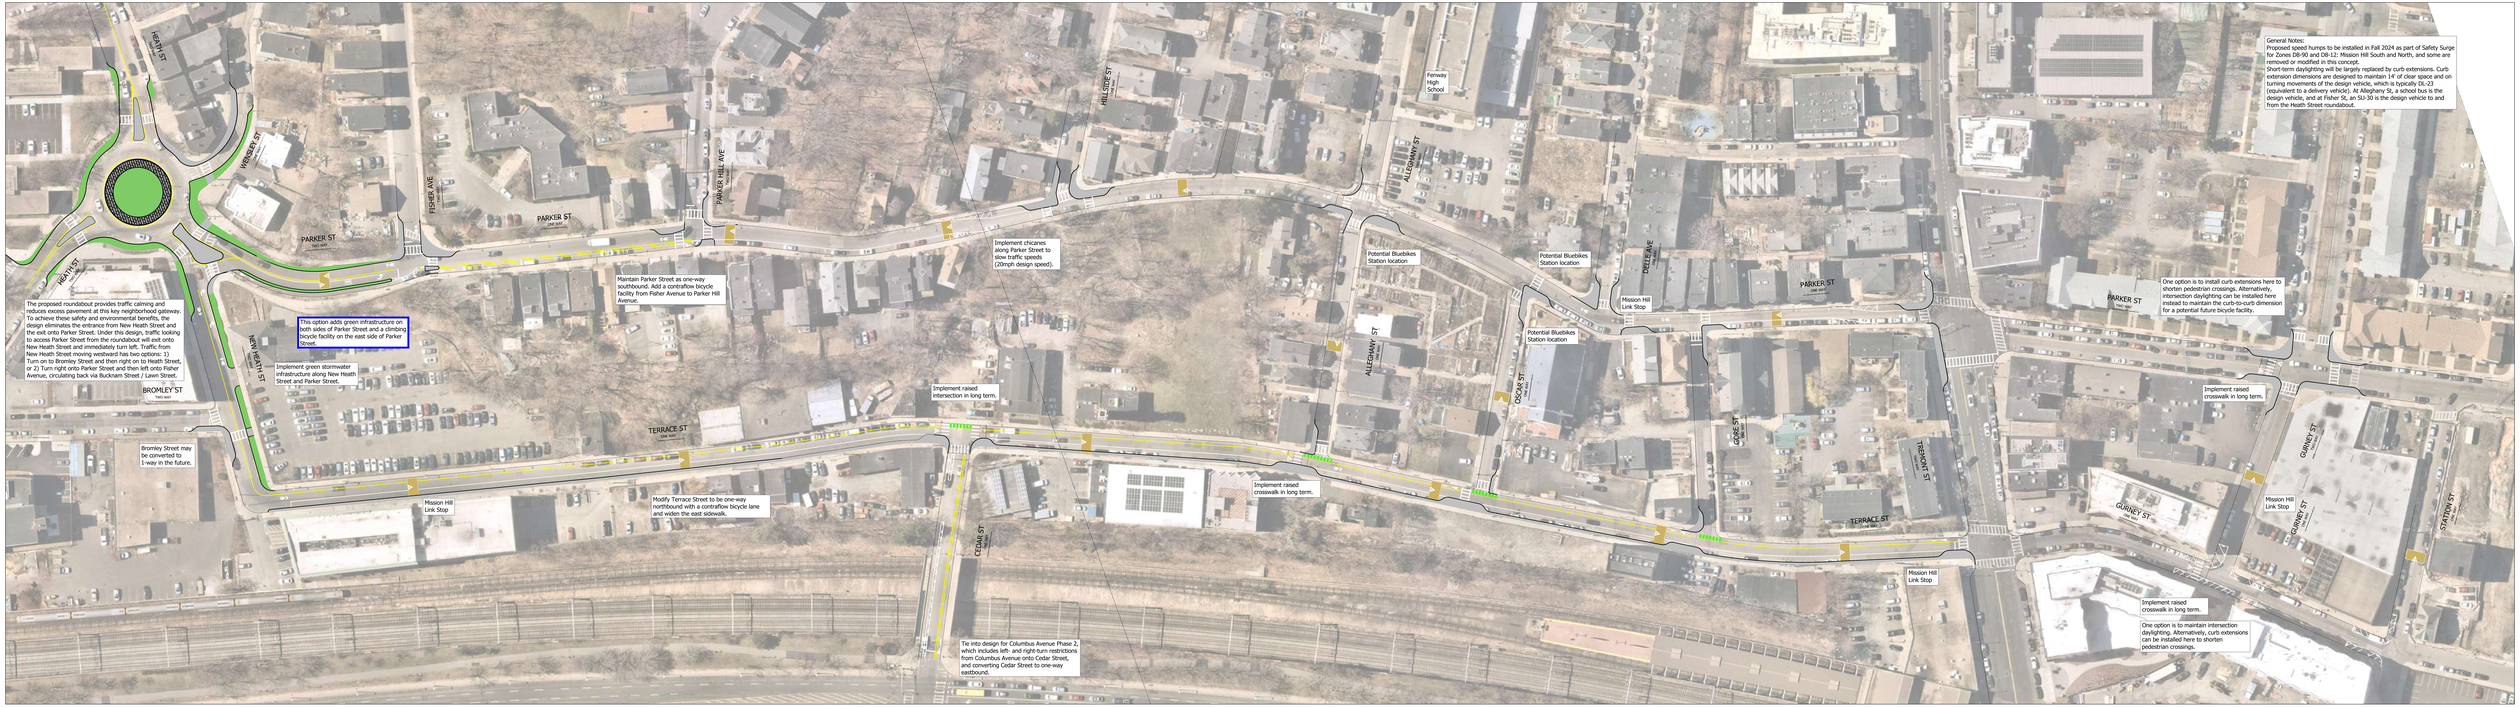

MISSION HILL LONG-TERM IMPROVEMENTS (OPTION 2)

0 50 100 Feet

Scale: 1" = 40'

3/19/2025

CONCEPT - NOT FOR CONSTRUCTION



MISSION HILL LONG-TERM IMPROVEMENTS - SBL/NBL AUTOTURNS

Scale: 1" = 40'

3/19/2025

CONCEPT - NOT FOR CONSTRUCTION




MISSION HILL LONG-TERM IMPROVEMENTS - SBR AND NBR AUTOTURNS

Scale: 1" = 40'

3/19/2025

CONCEPT - NOT FOR CONSTRUCTION

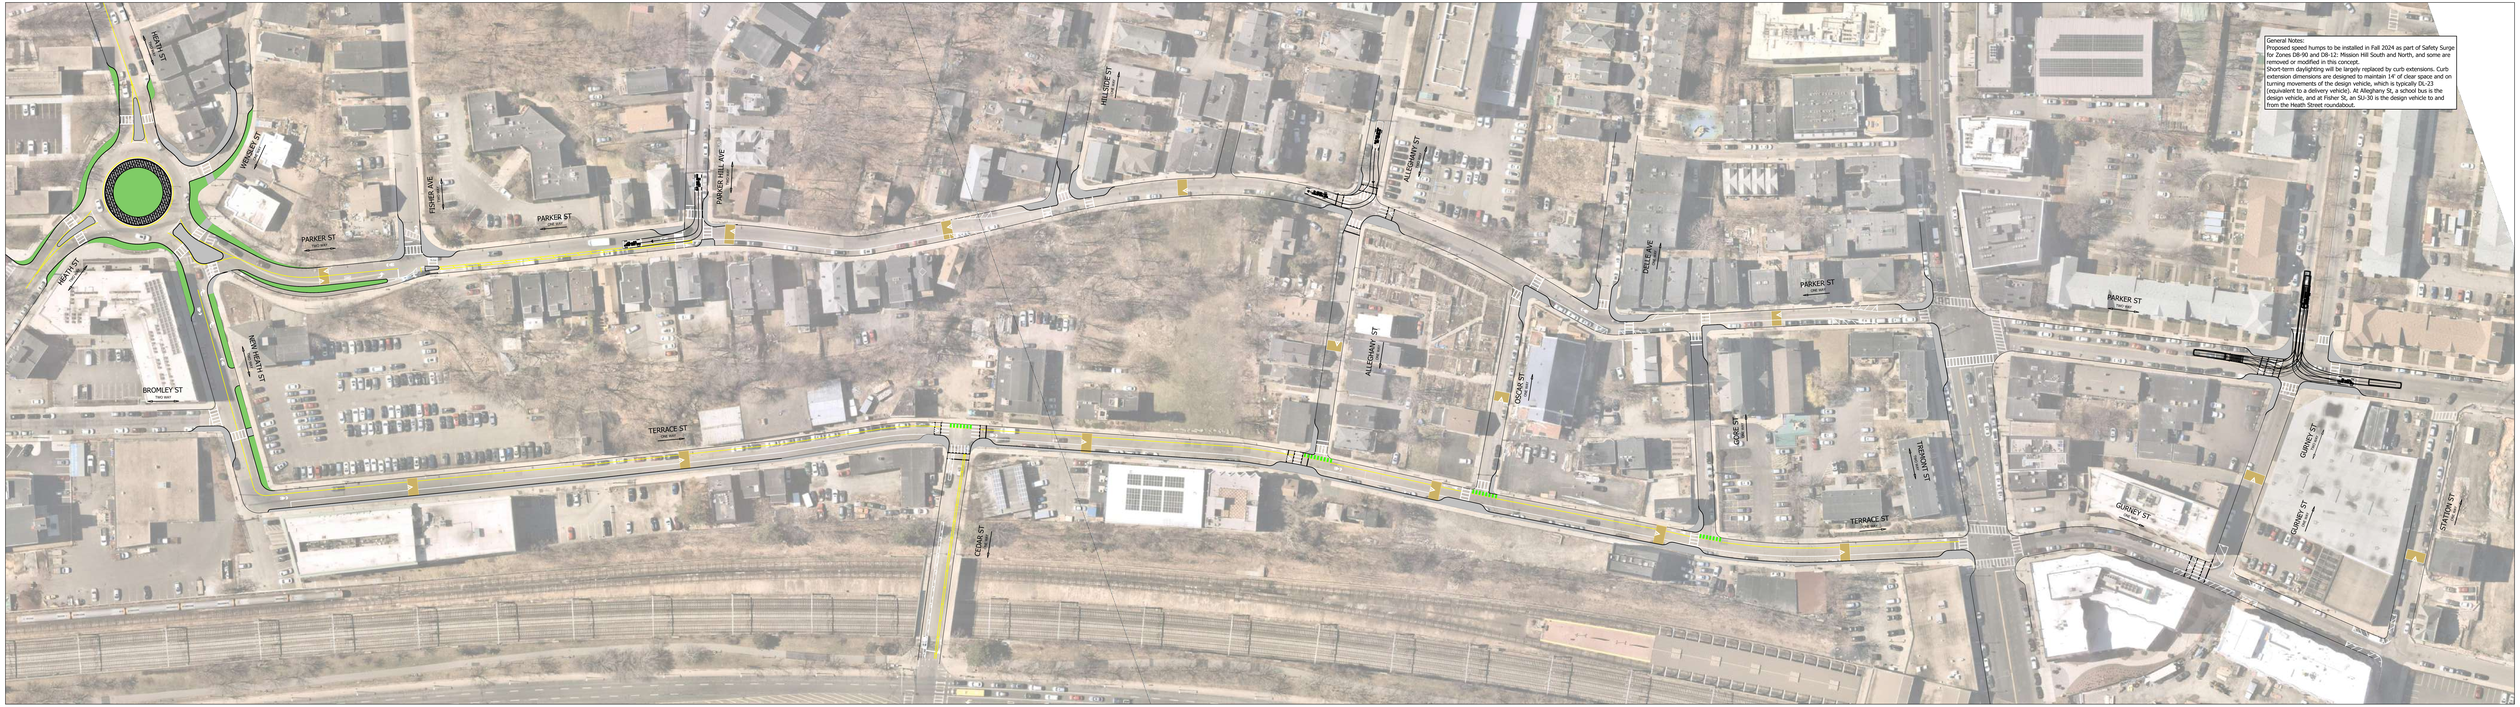

MISSION HILL LONG-TERM IMPROVEMENTS - EBL AND EBR AUTOTURNS

Scale: 1" = 40'

3/19/2025

CONCEPT - NOT FOR CONSTRUCTION



MISSION HILL SHORT-TERM IMPROVEMENTS - WBL AND WBR AUTOTURNS

Scale: 1" = 40'

3/19/2025

CONCEPT - NOT FOR CONSTRUCTION