
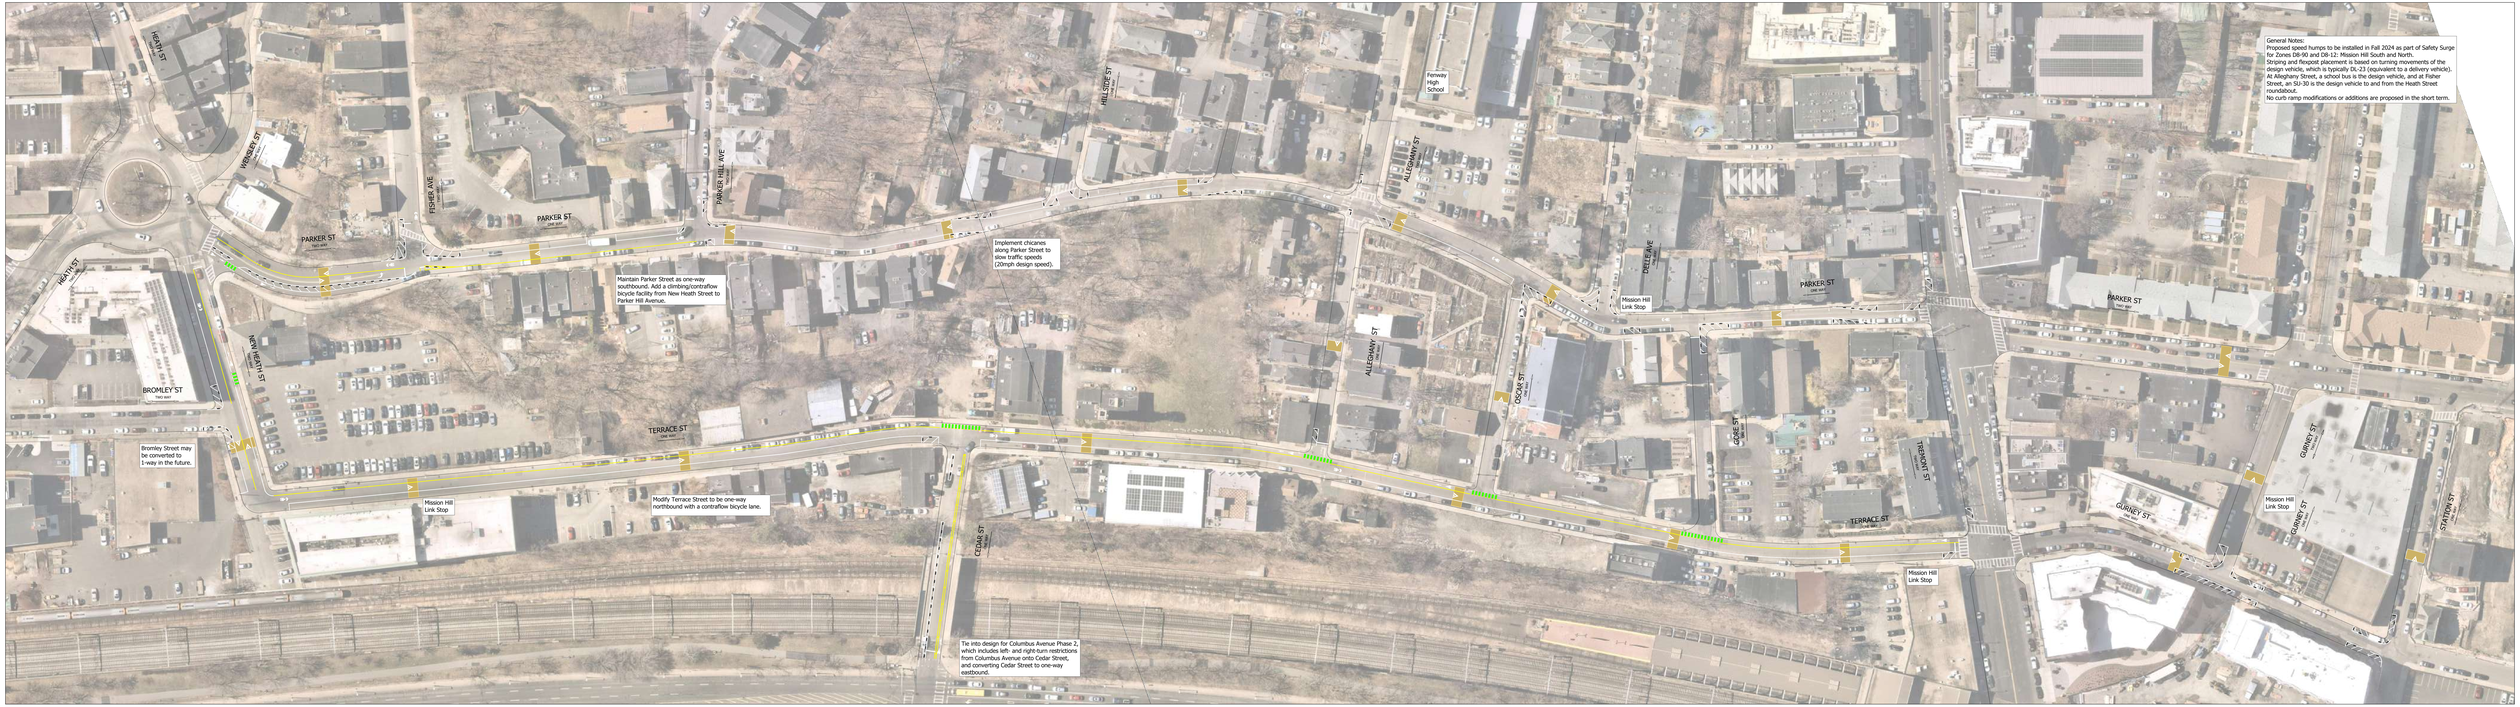


MISSION HILL SHORT-TERM IMPROVEMENTS

Scale: 1" = 40'

3/19/2025

CONCEPT - NOT FOR CONSTRUCTION

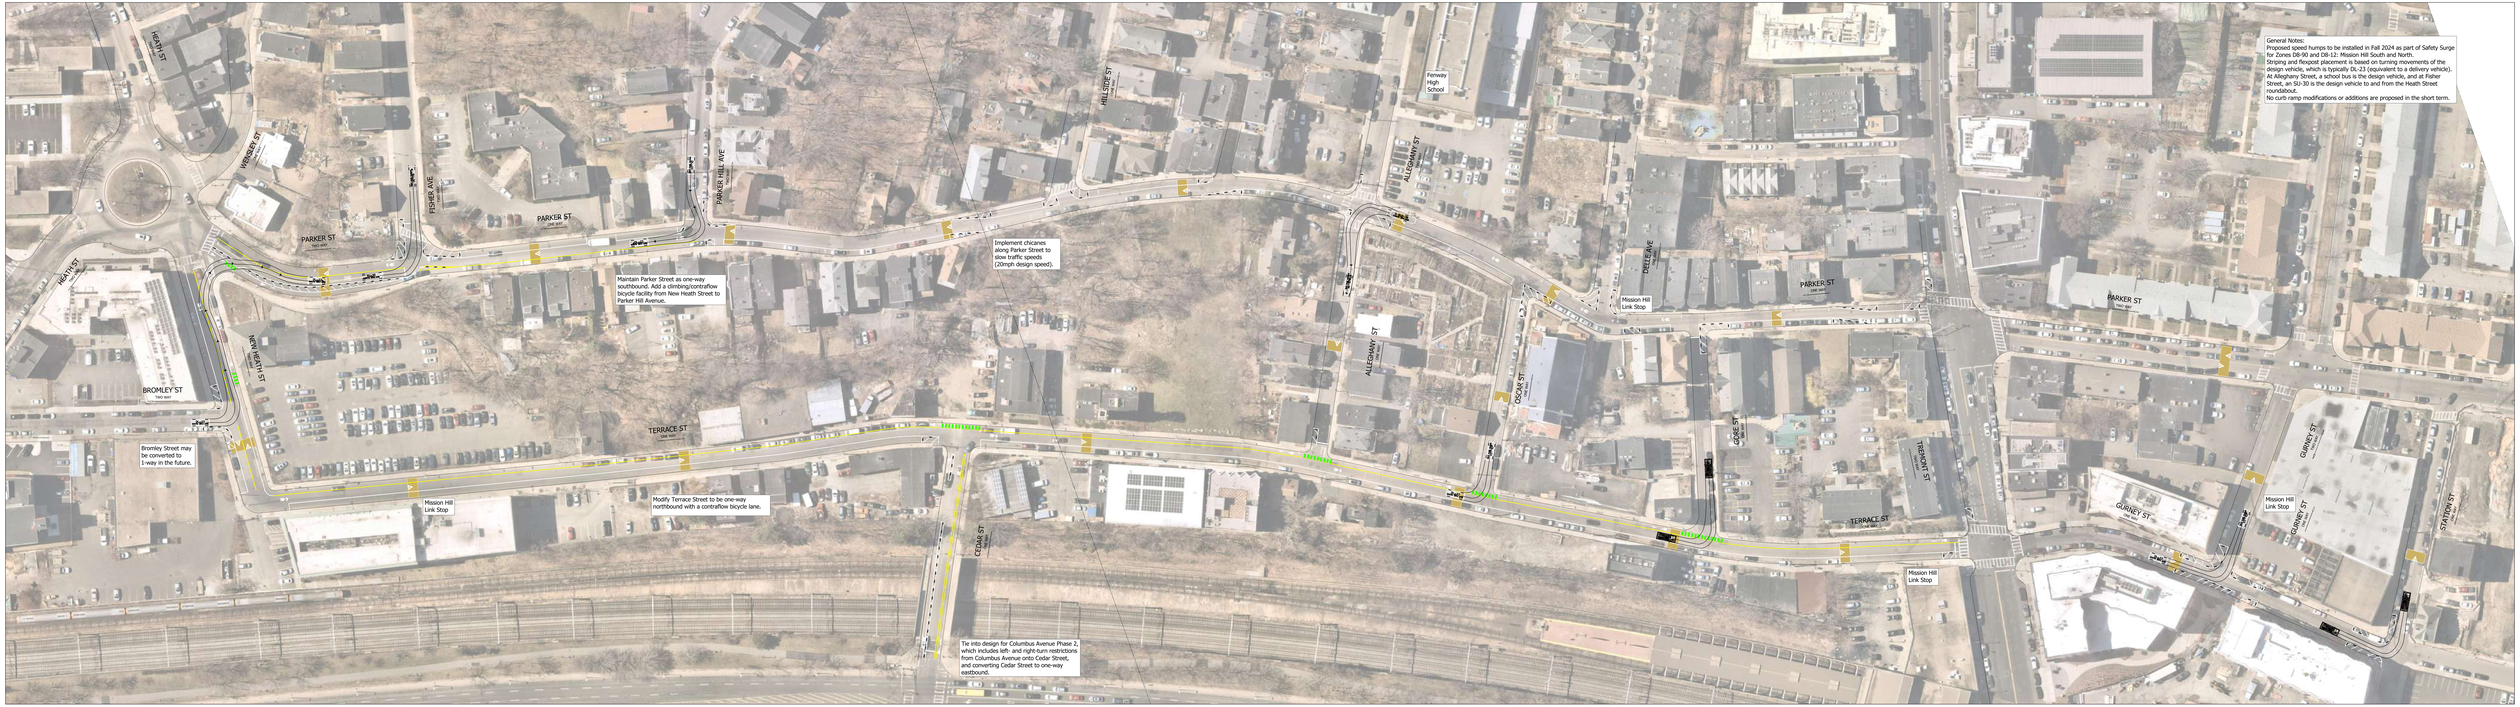


MISSION HILL SHORT-TERM IMPROVEMENTS - SBL/NBL AUTOTURNS

Scale: 1" = 40'

3/19/2025

CONCEPT - NOT FOR CONSTRUCTION

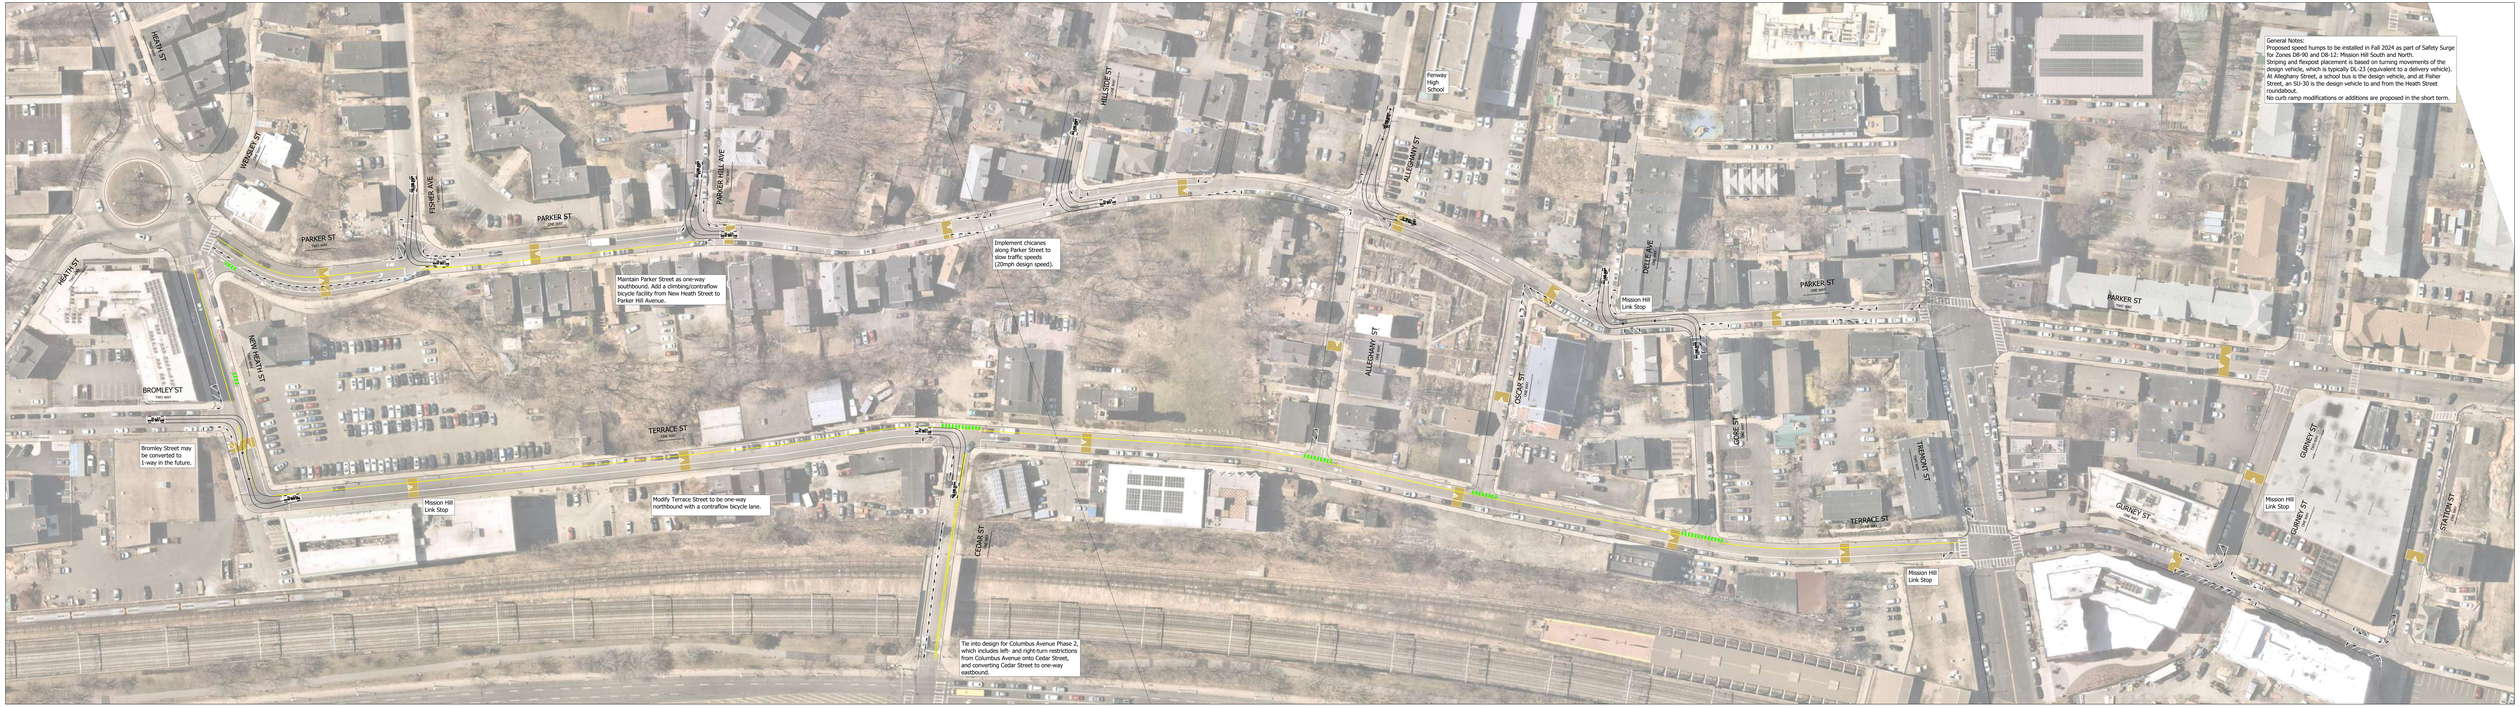


MISSION HILL SHORT-TERM IMPROVEMENTS - SBR AND NBR AUTOTURNS

Scale: 1" = 40'

3/19/2025

CONCEPT - NOT FOR CONSTRUCTION

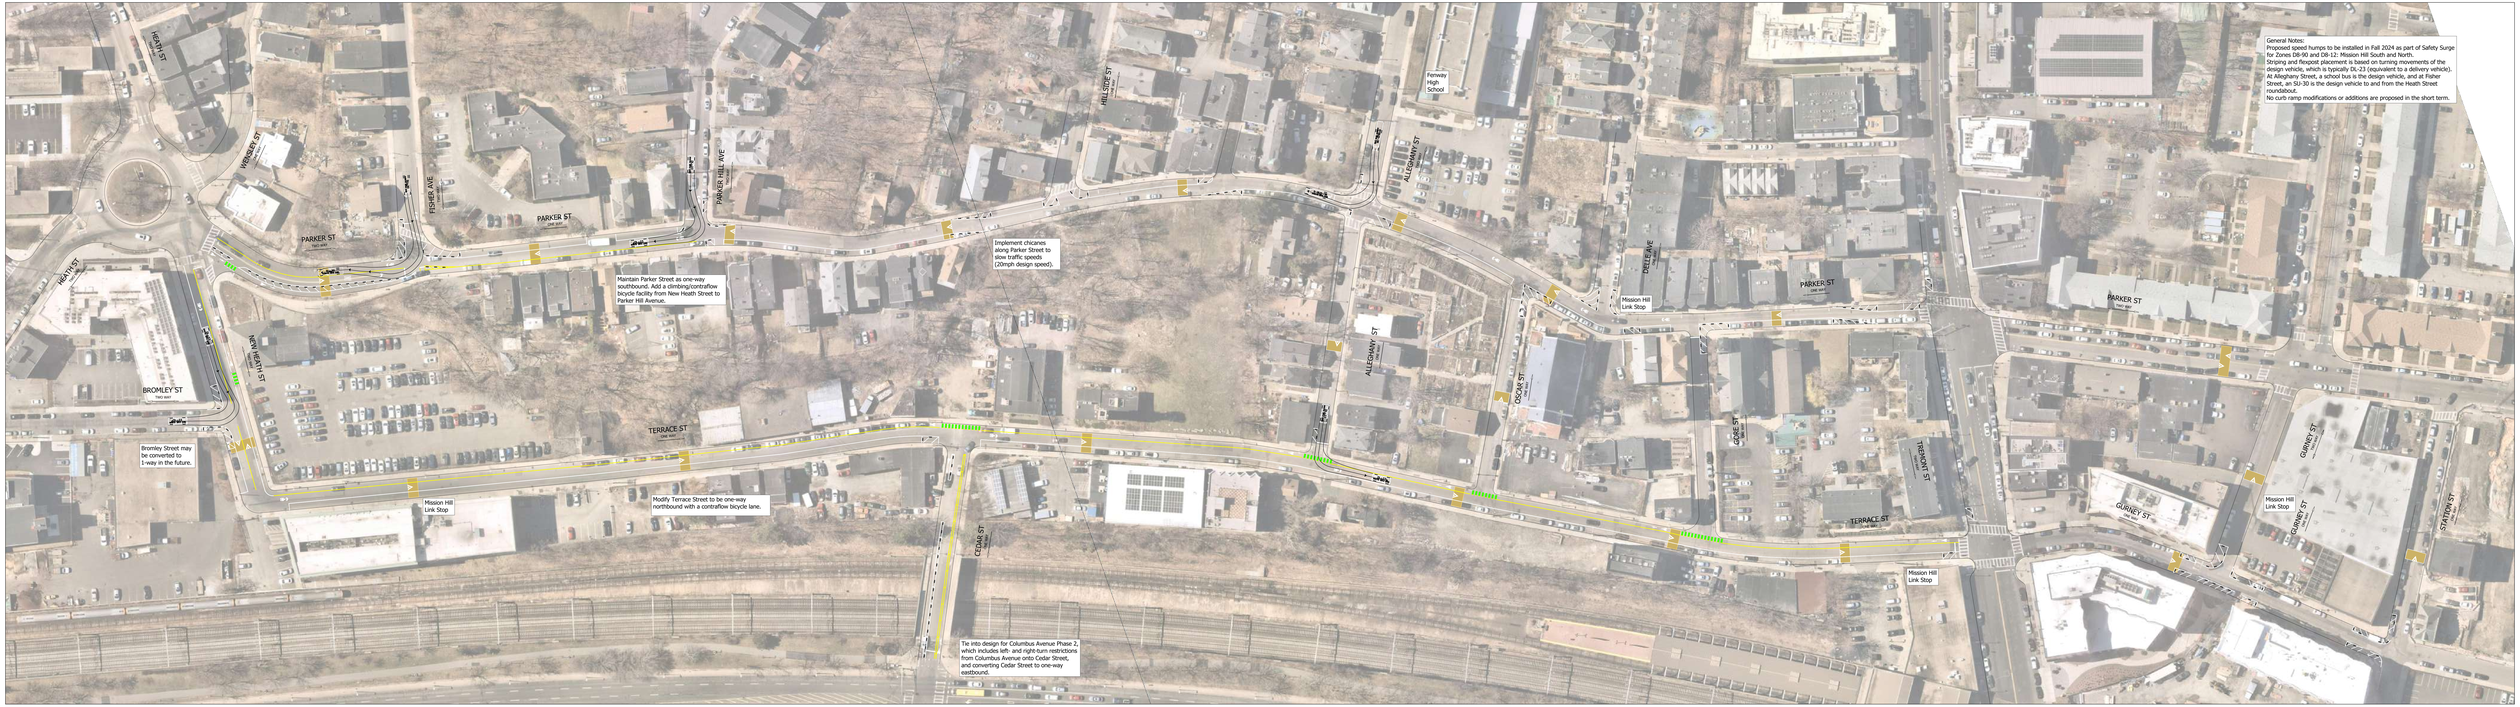


MISSION HILL SHORT-TERM IMPROVEMENTS - EBL AND EBR AUTOTURNS

Scale: 1" = 40'

3/19/2025

CONCEPT - NOT FOR CONSTRUCTION

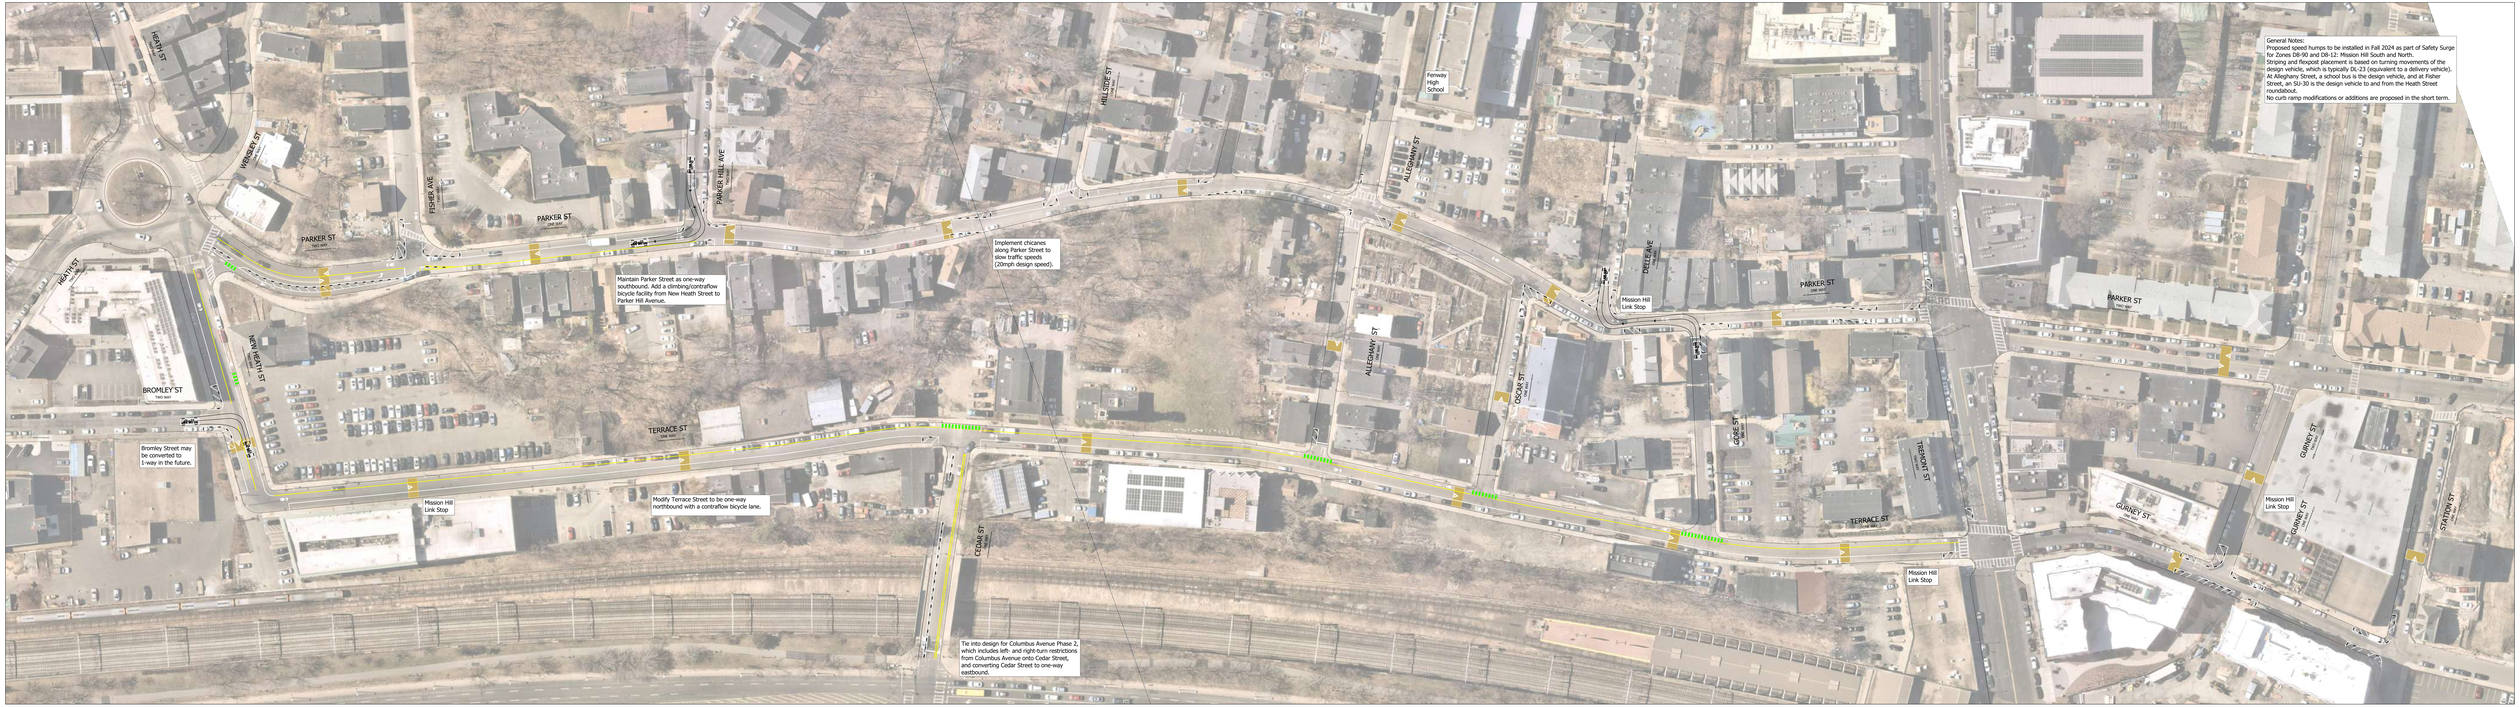

MISSION HILL SHORT-TERM IMPROVEMENTS - WBL AND WBR AUTOTURNS

Scale: 1" = 40'

3/19/2025

CONCEPT - NOT FOR CONSTRUCTION